HPK/2012/0372

18 JUL 2012

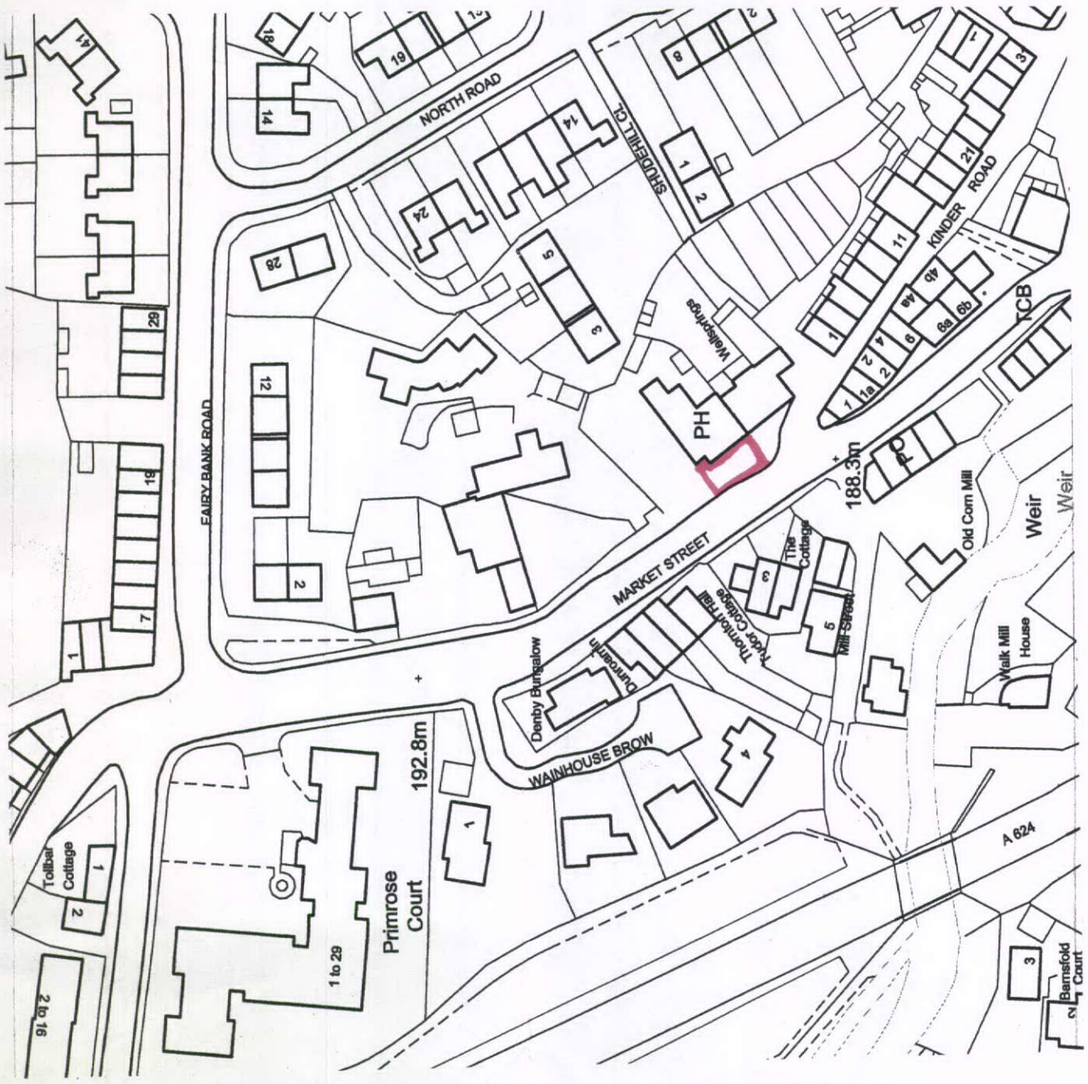

LOCATION PLAN 1.1250



DECKING AREA

SOUTH EAST ELEVATION 1.50

AS EXISTING

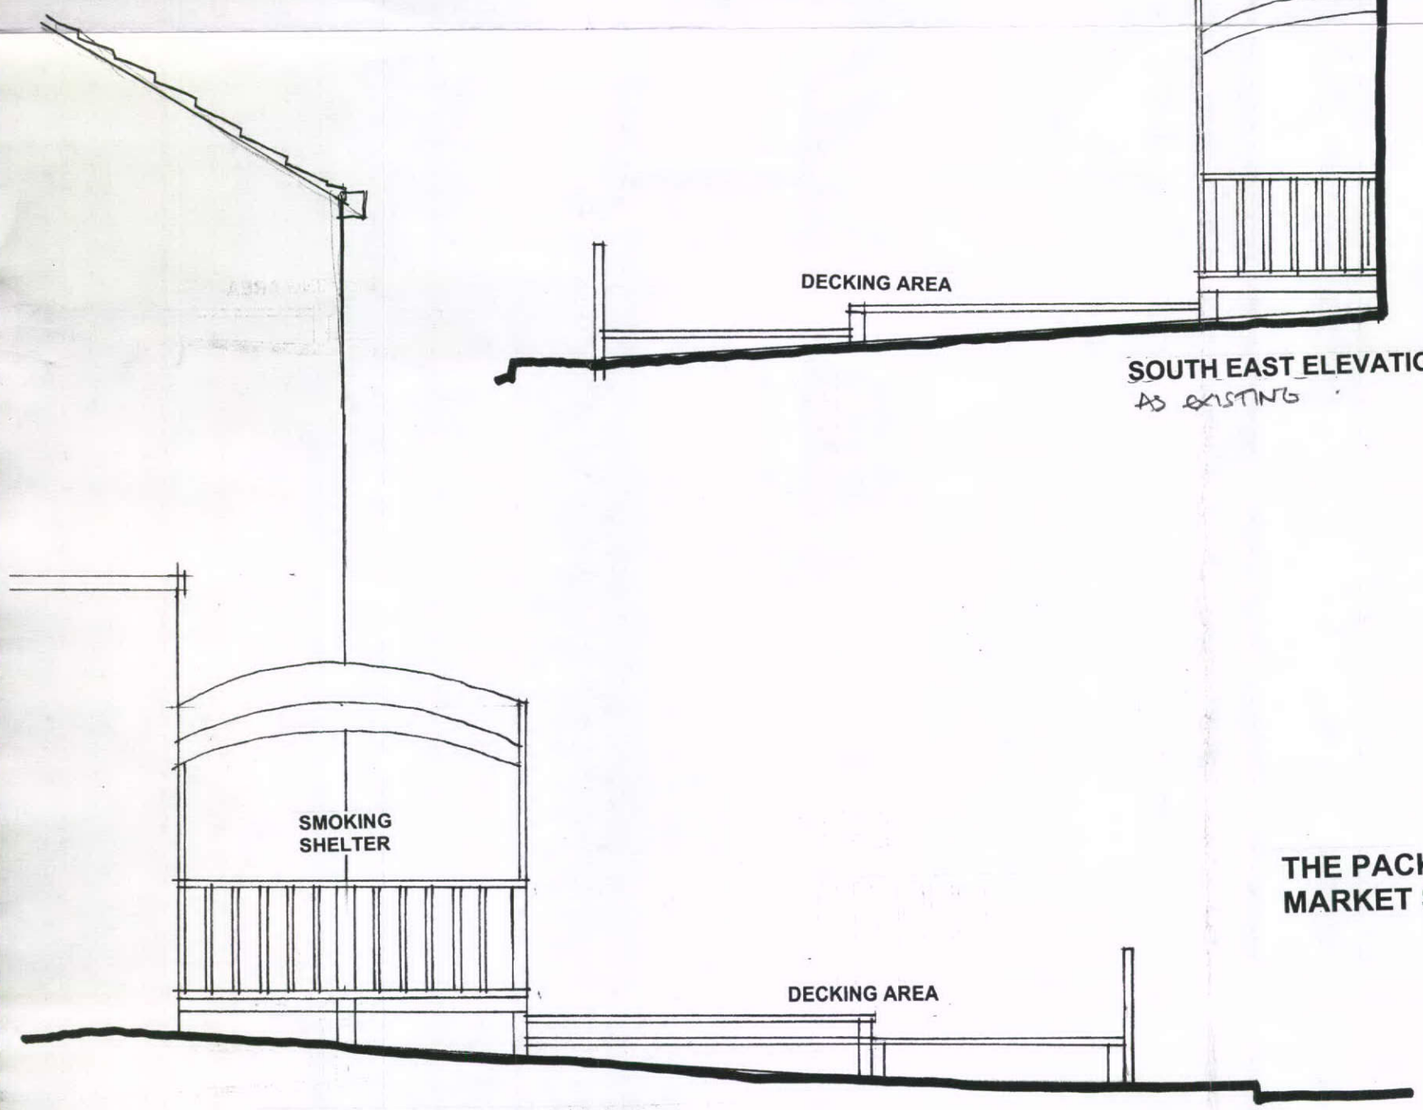

NORTH EAST ELEVATION 1.50

AS EXISTING

THE PACK HORSE INN,
MARKET STREET, HAYFIELD

mccallhayfield
DESIGN . PLANNING . PROJECTS

ASHLAR . MARKET STREET
HAYFIELD . HIGH PEAK . SK22 2EP
email: mccallhayfield@gmail.com
tel: 01663 742199