HPK/2012/0372
18 JUL 2012

SKETCH AS PROPOSED 1:50

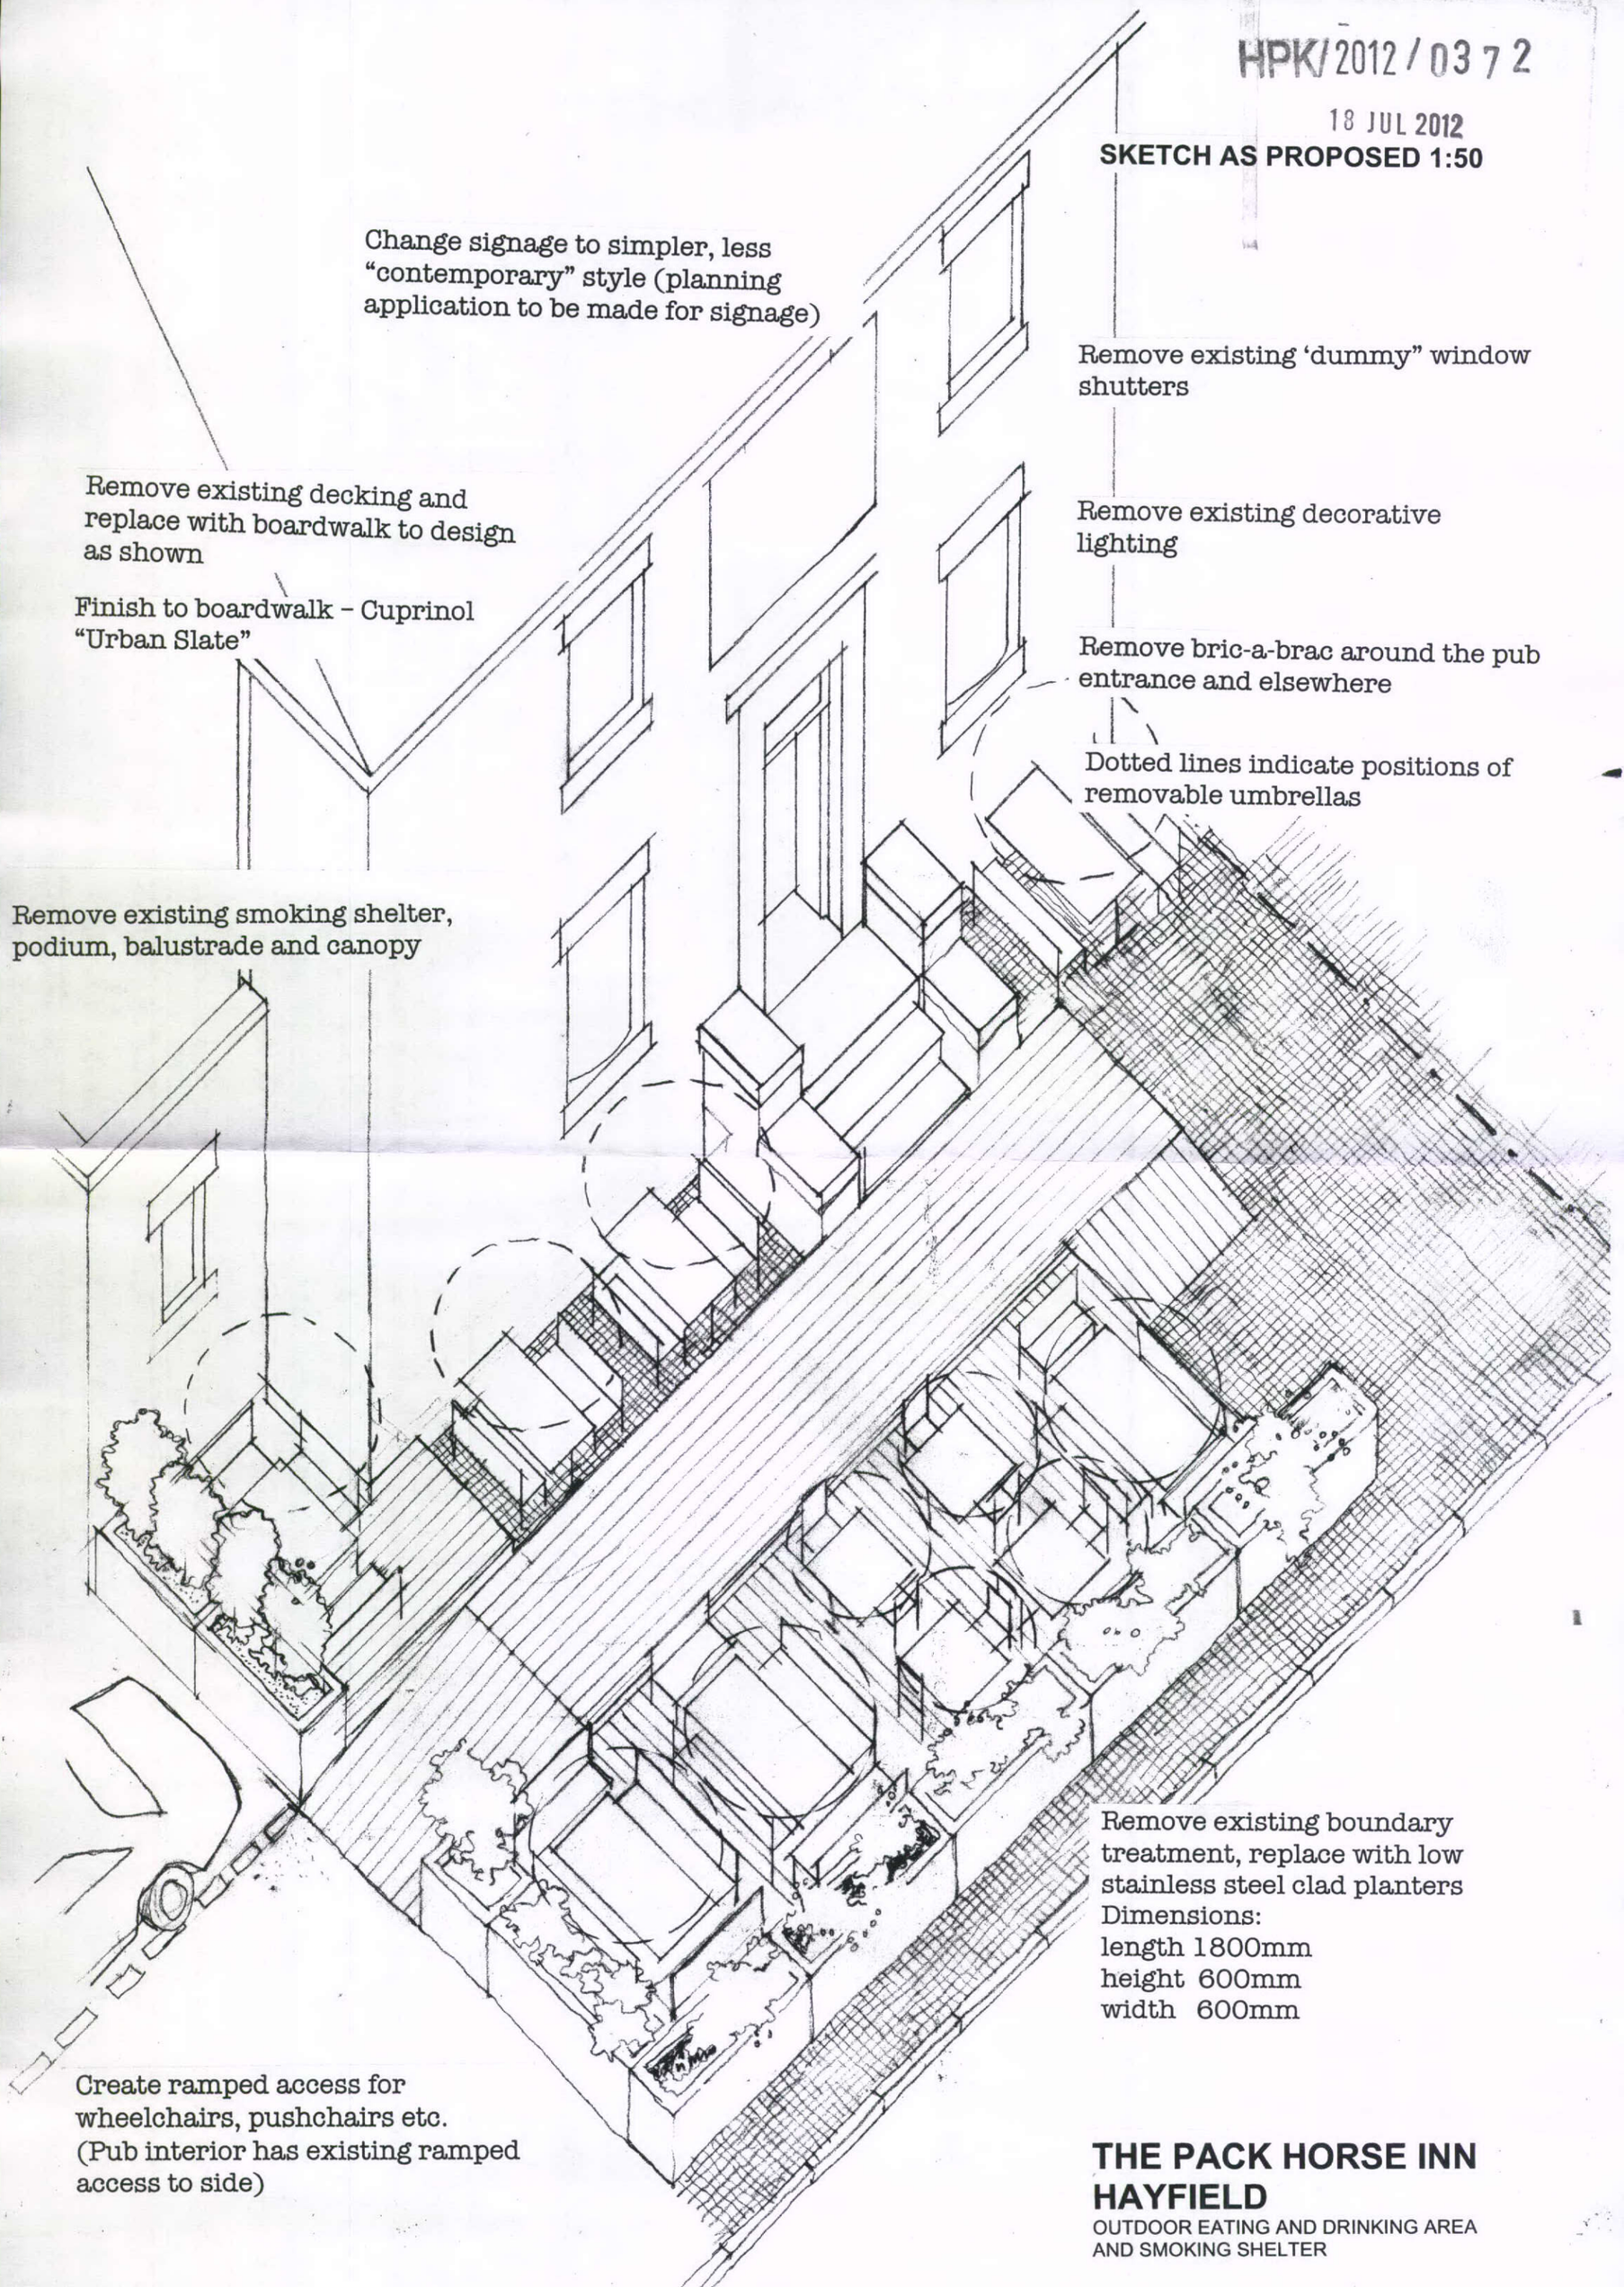

THE PACK HORSE INN
HAYFIELD

OUTDOOR EATING AND DRINKING AREA
AND SMOKING SHELTER