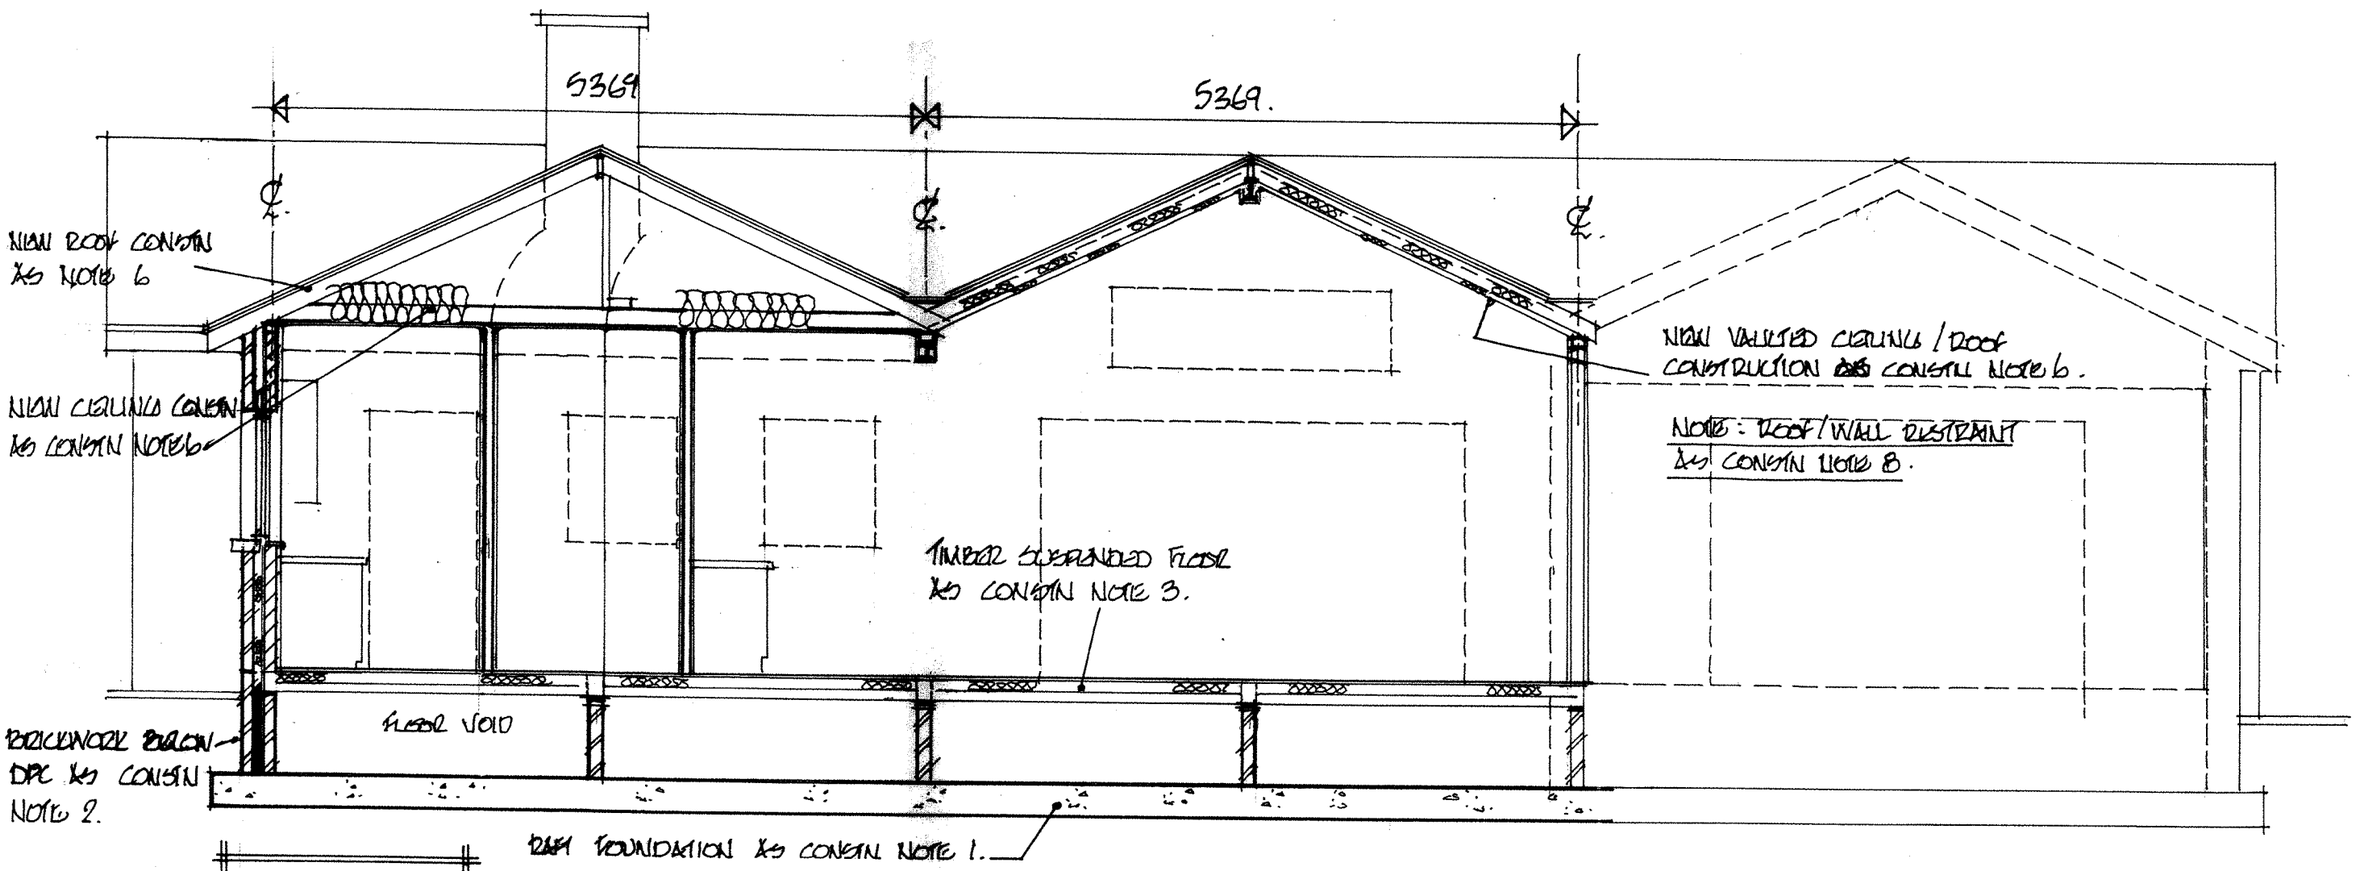


SECTION A-A.

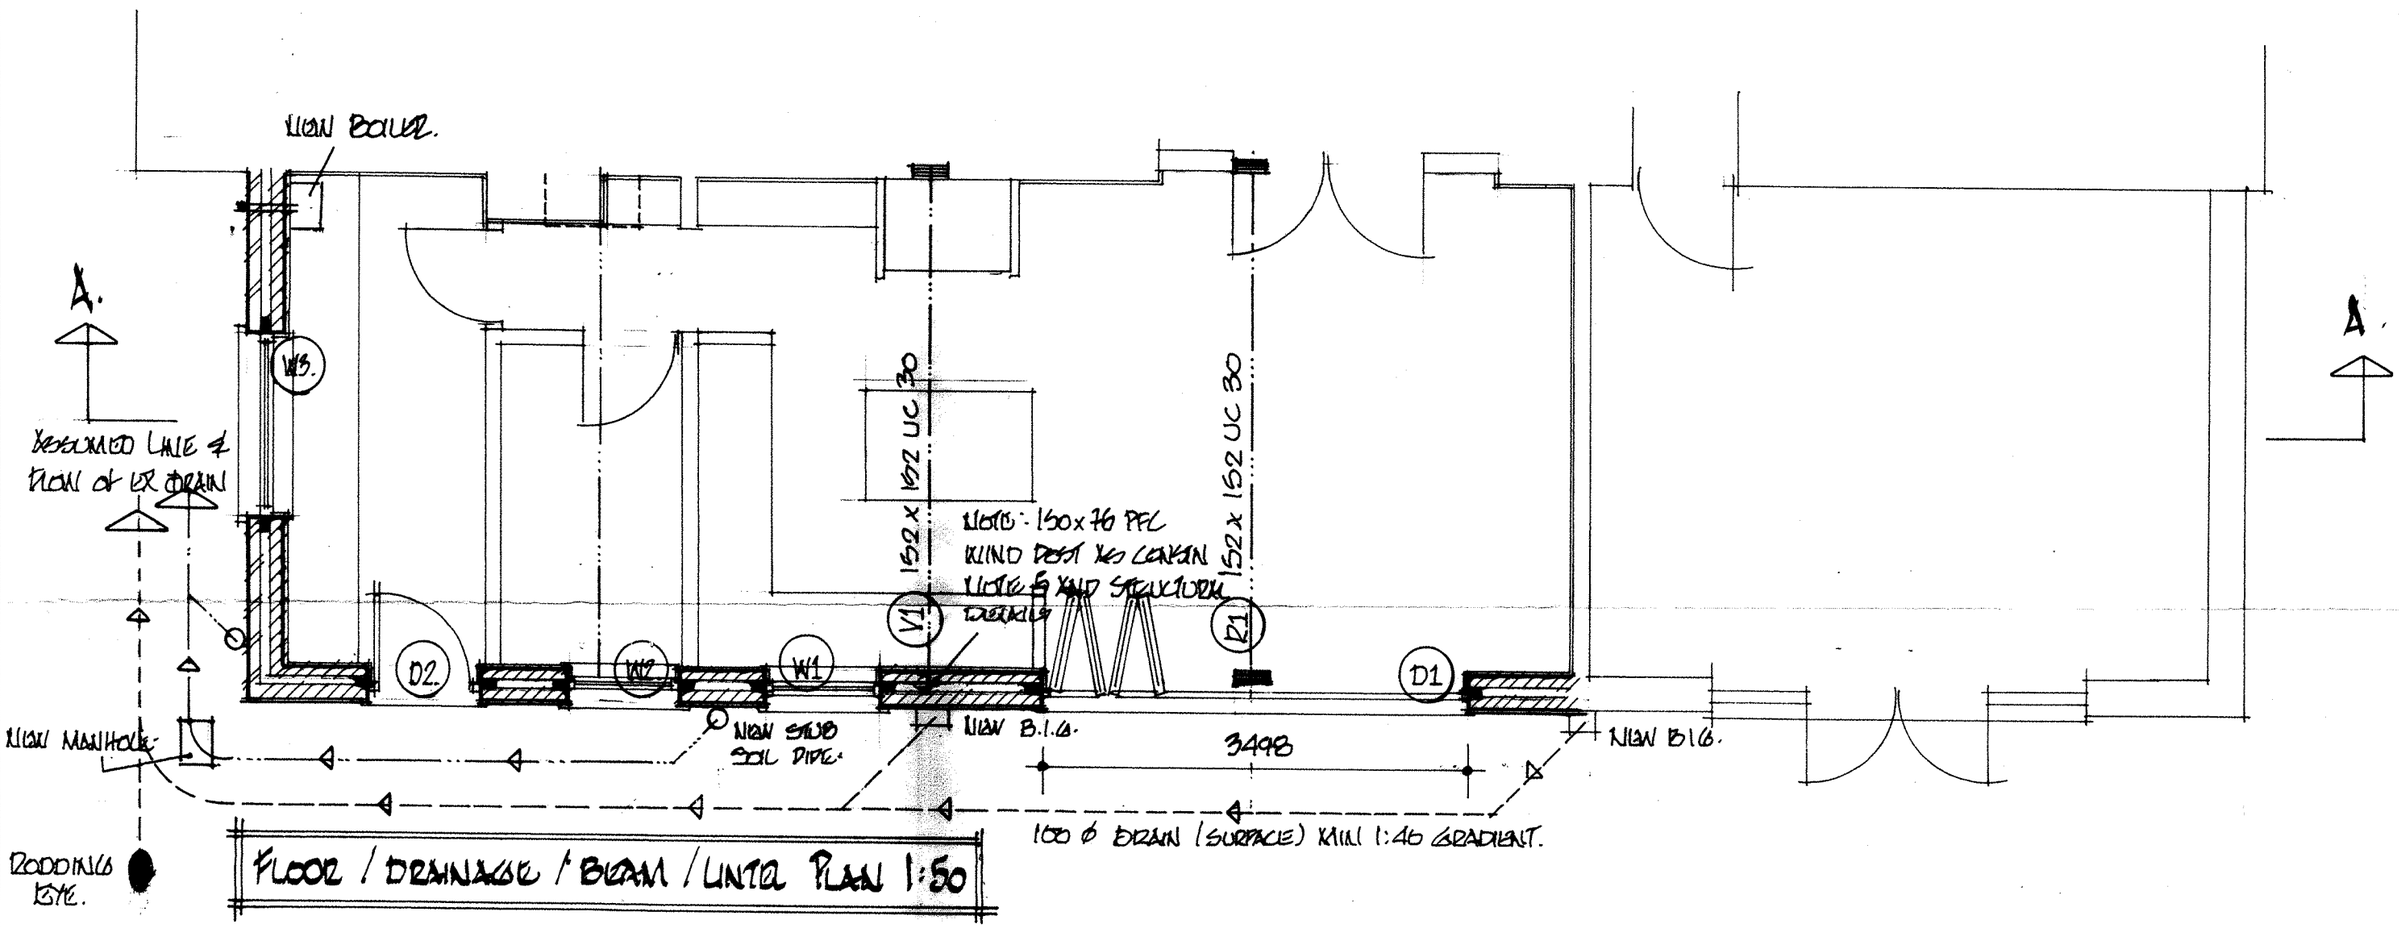


FLOOR / DRAINAGE / BEAM / LINTEL PLAN 1:50

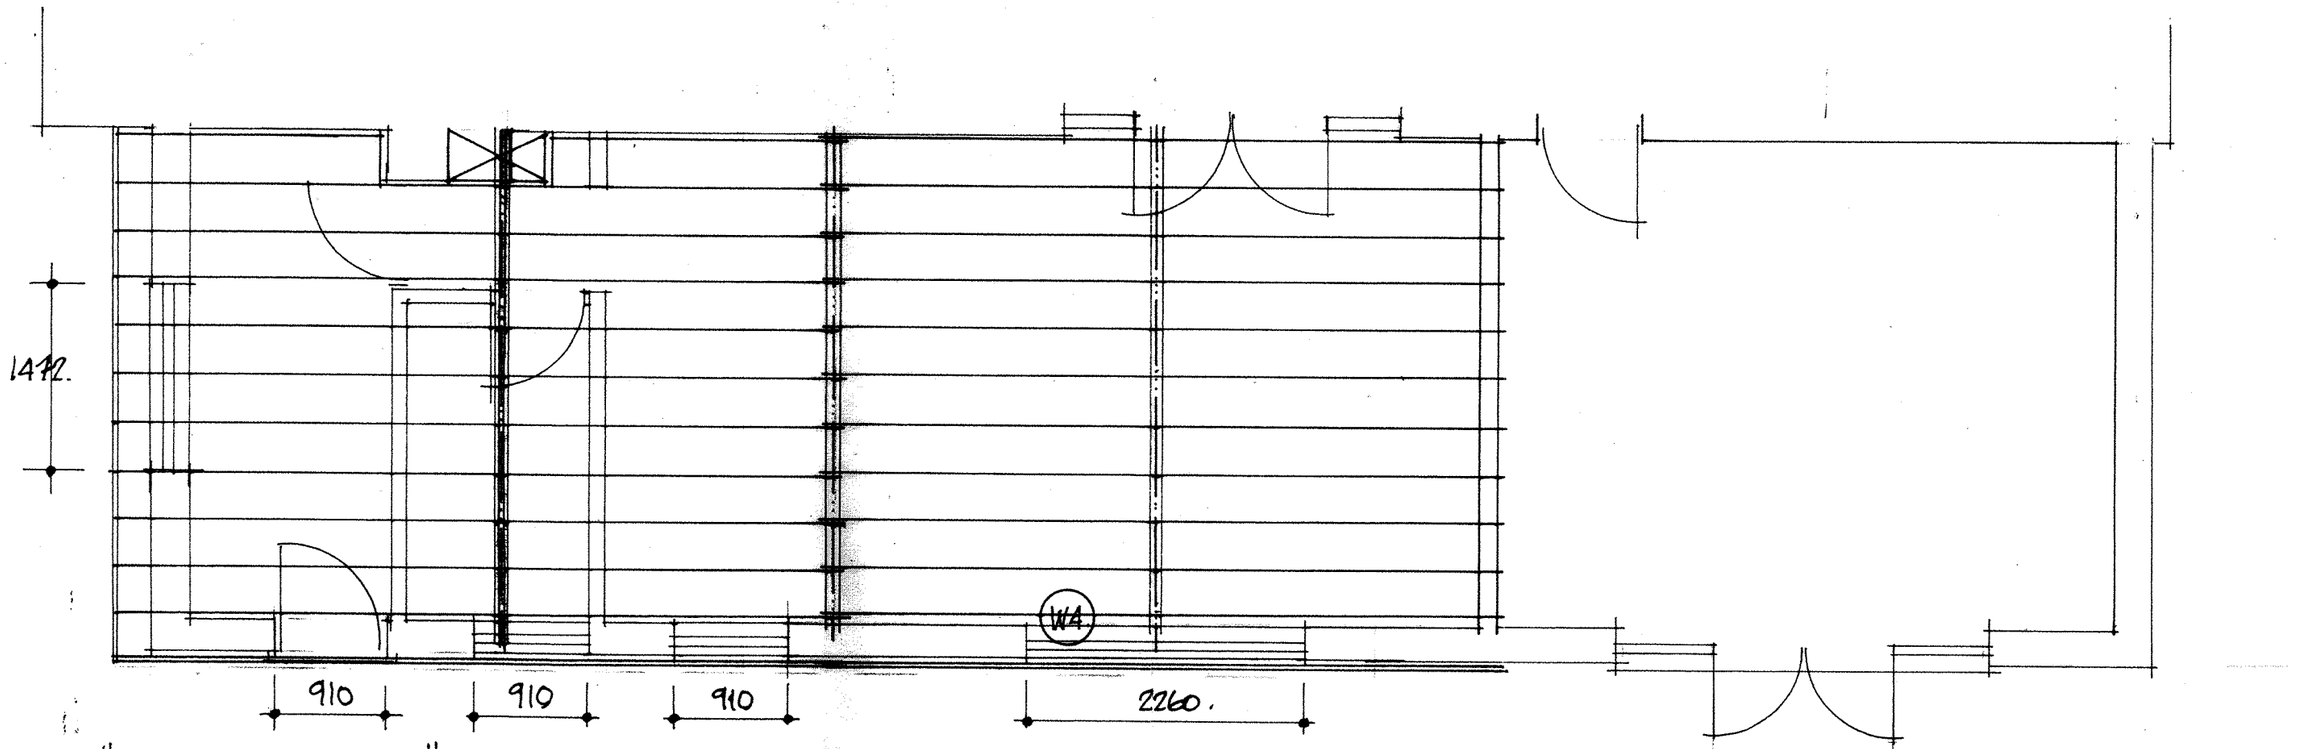


ROOF PLAN 1:50.

This Drawing Must Be Read In-conjunction With The Construction Notes and the Structural Engineers Details Provided.

Proposed Single Storey Rear Elevation Extension

Sections & Details.

Blue Bell Cottage
11 Diglee Road
Furness Vale
High Peak
SK 23 9PW

Drawing No 20/03/12/3

NMA/2012/0028