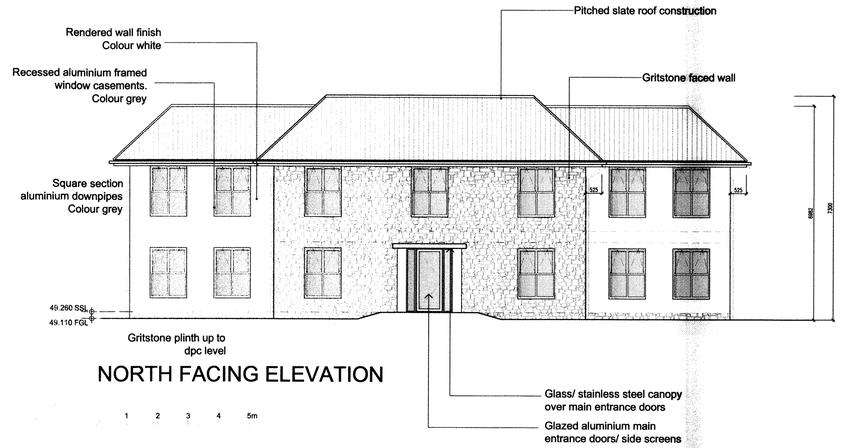

NORTH FACING ELEVATION

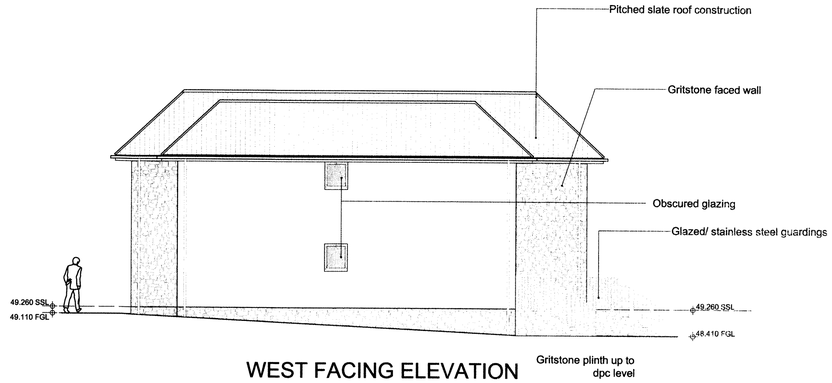

WEST FACING ELEVATION

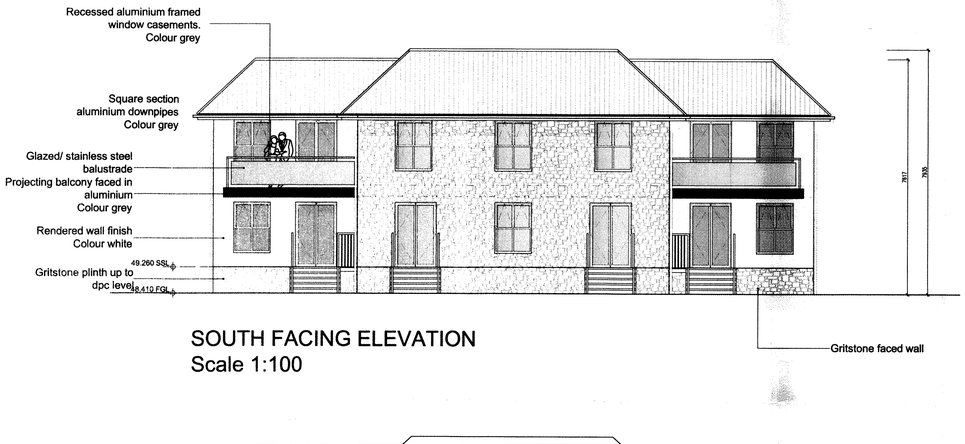

SOUTH FACING ELEVATION
Scale 1:100

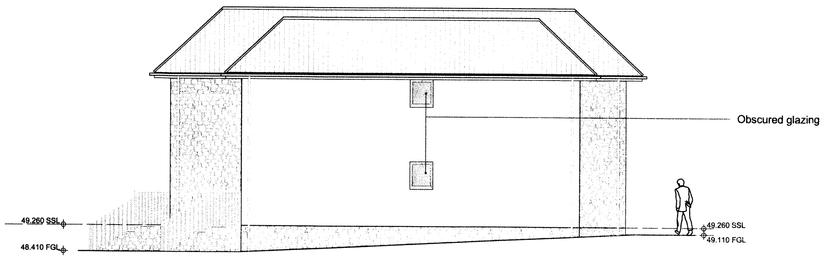

EAST FACING ELEVATION
Scale 1:100

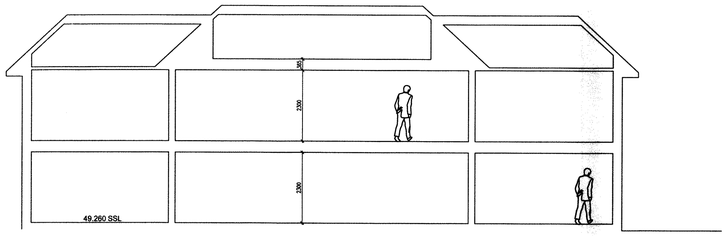

TYPICAL LONG SECTION
Scale 1:100

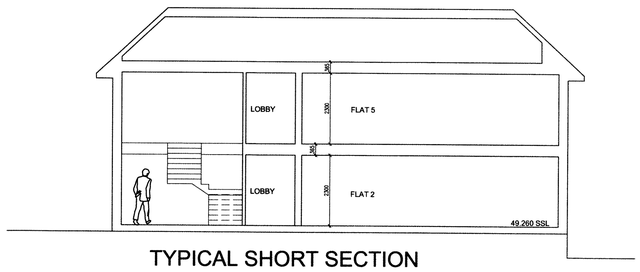

TYPICAL SHORT SECTION
Scale 1:100



No 31 No 33 No 35a

STREET SCENE ST JOHN'S ROAD Scale 1:200

Revision	Date	Details

Client:	Sycamore Developments			
Job.	33 St John's Road, Buxton			
Drawing title:	Proposed Elevations & Sections			
Drawing Number: (Job number)	T191	PL	06	Revision:
Scale:	1/100 @ A1			
Date:	May 2012			
Drawn by/ checked by:				