THIS DRAWING IS NOT TO BE COPIED
OR REPRODUCED
WITHOUT THE PRIOR WRITTEN
CONSENT OF PLANMART LTD.

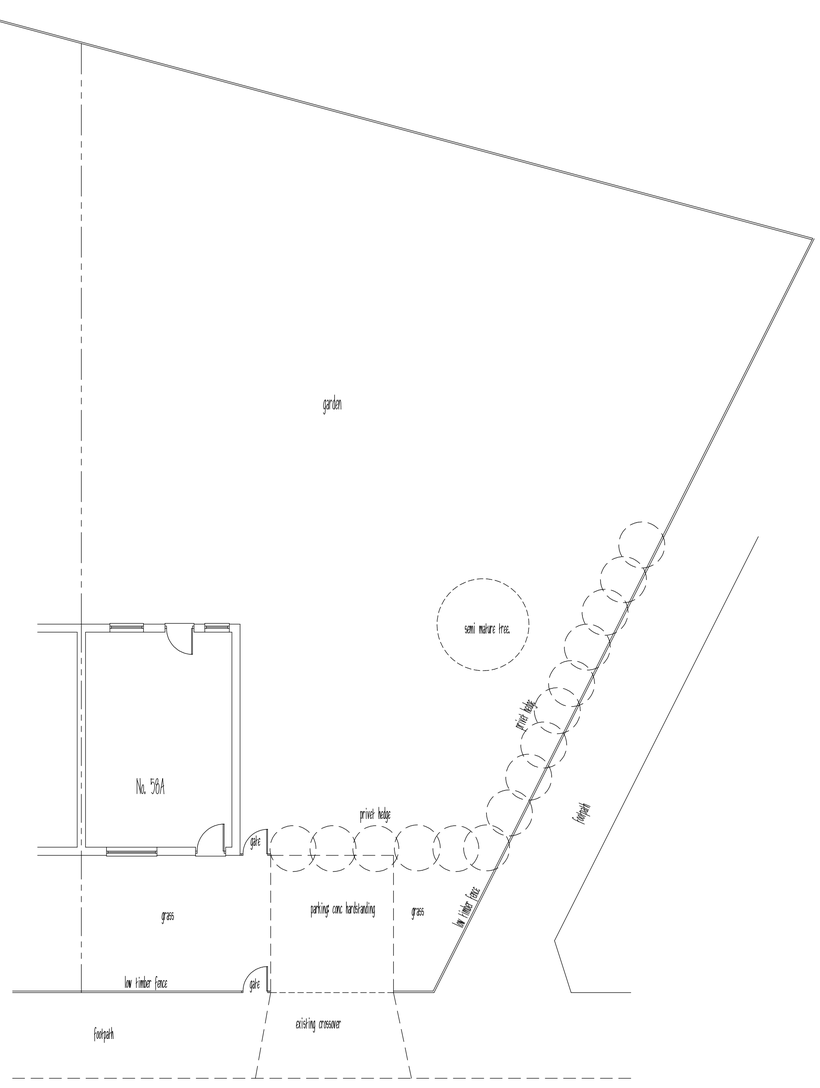

Exstg site plan.

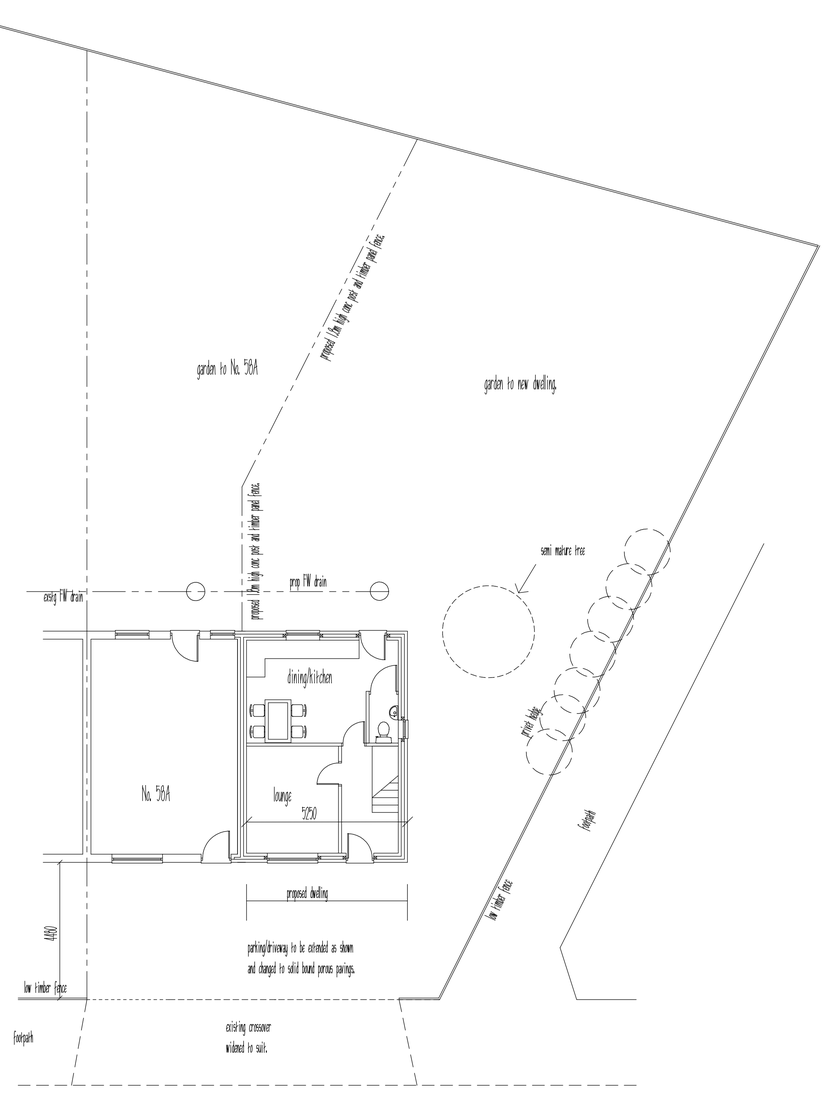

Proposed site plan.

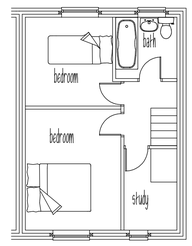

Proposed first floor plan.

PLANMART

Client:

Mr P. Bray.

Project:

Proposed new end terrace
dwelling attached to No. 58A Gladstone St, Glossop.

Title:

Existing and proposed site plan and floor plans.

Scale: 1:100 A1 sheet.

Drawn: MH	Date: July 2012.
Project no.: 2431	Drawing no.: 2431-5

PLANMART LIMITED
53A High St. West, Glossop,
Derbyshire SK13 8AZ.
Tel: 01457 863153 E mail: planmart@btconnect.com