
THIS DRAWING IS NOT TO BE COPIED OR REPRODUCED
WITHOUT THE PRIOR WRITTEN CONSENT OF PLANMART LTD.




Existing front elevation.

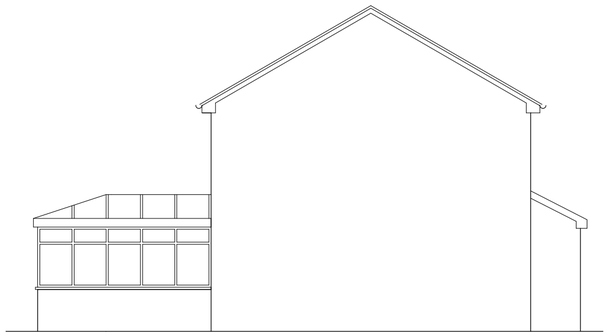


Existing side elevation.




Existing rear elevation.

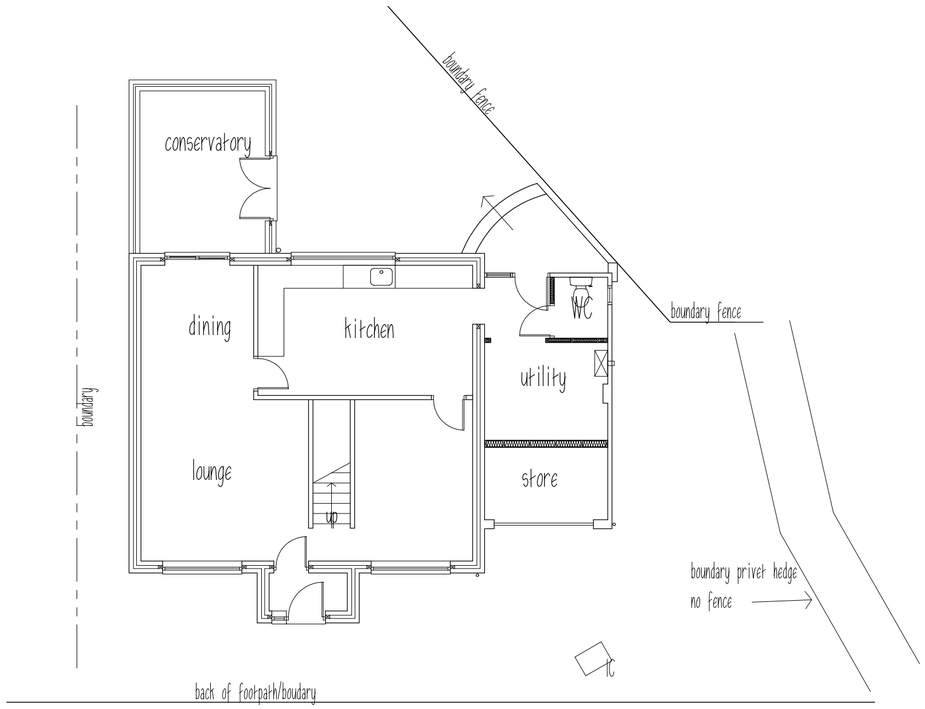

Existing ground floor plan.

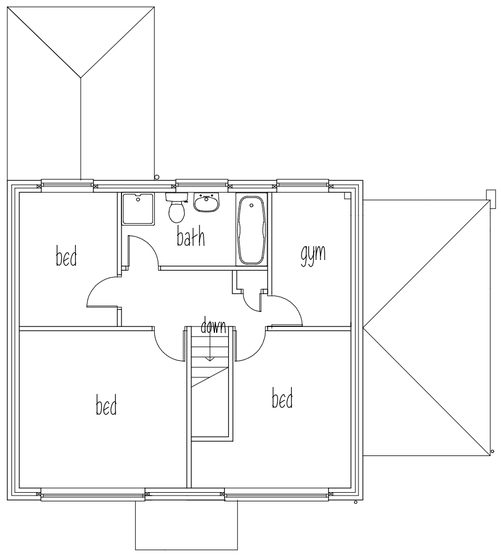

Existing first floor plan.

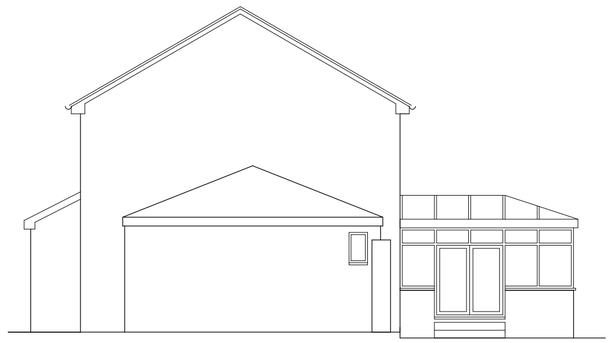

Existing side elevation.

PLANMART

Client:

Mr & Mrs Whiston,
18 Spring Rise, Simmondley, Glossop.

Project:

Proposed two storey side extension
to form annex living accommodation.

Title:

Existing plans and elevations.

Scale: 1:100 A2 sheet.

Drawn:	Date:
MH	June 12
Project no.: 2455	Drawing no.: 2455-1.

PLANMART LIMITED
53A High St. West, Glossop,
Derbyshire SK13 8AZ.
Tel: 01457 863153 E mail: planmart@btconnect.com