

THIS DRAWING IS NOT TO BE COPIED OR REPRODUCED
WITHOUT THE PRIOR WRITTEN CONSENT OF PLANMART LTD.

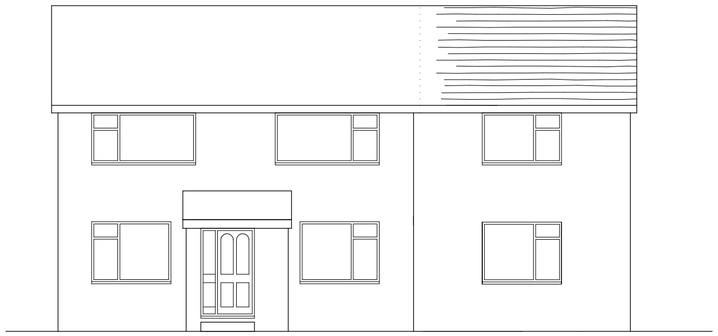

Proposed front elevation.

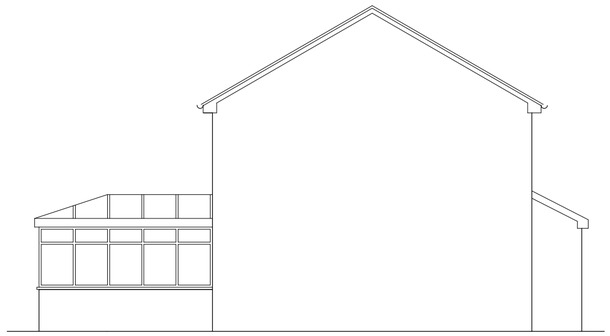


Existing side elevation.(unchanged)




Proposed rear elevation.



Proposed side elevation.

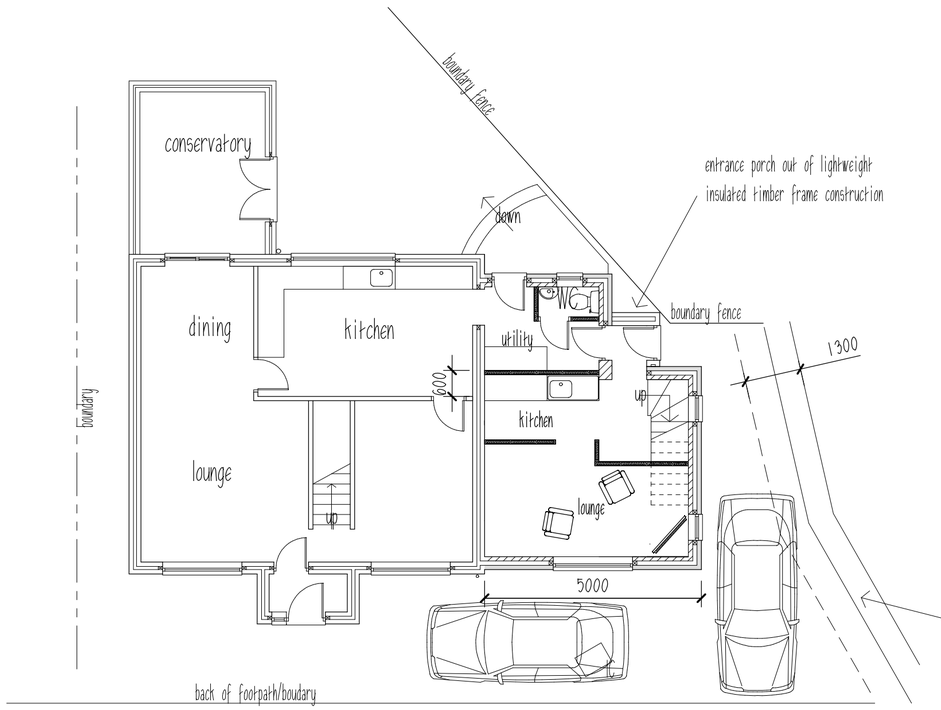

Proposed ground floor plan.

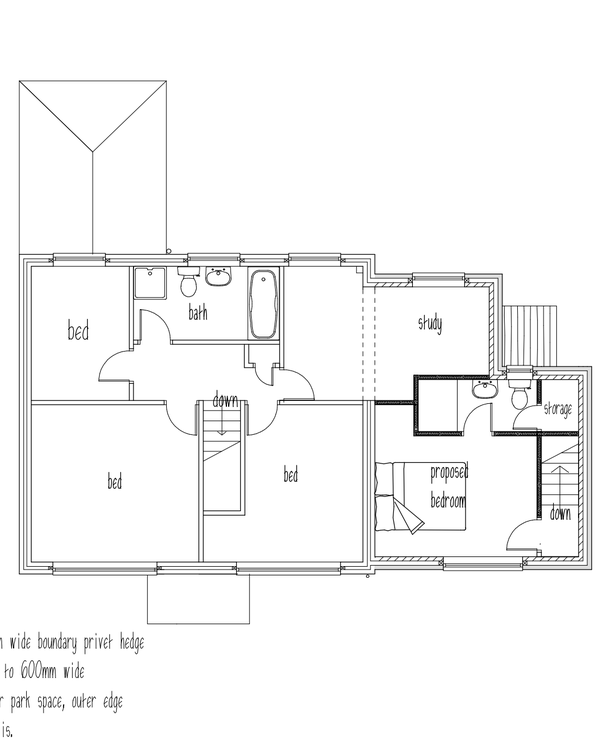

exstg 1300mm wide boundary privet hedge
to be reduced to 600mm wide
to improve car park space, outer edge
to remain as is.

Proposed first floor plan.

PLANMART

Client:

Mr & Mrs Whiston,
18 Spring Rise, Simmondley, Glossop.

Project:

Proposed two storey side extension
to form annex living accommodation.

Title:

Existing plans and elevations.

Scale: 1:100 A2 sheet.

Drawn:	Date:
MH	June 12
Project no.:	Drawing no.:
2455	2455-2.

PLANMART LIMITED
53A High St. West, Glossop,
Derbyshire SK13 8AZ.
Tel: 01457 863153 E mail: planmart@btconnect.com