HPIC/2012/0386
19 JUL 2012

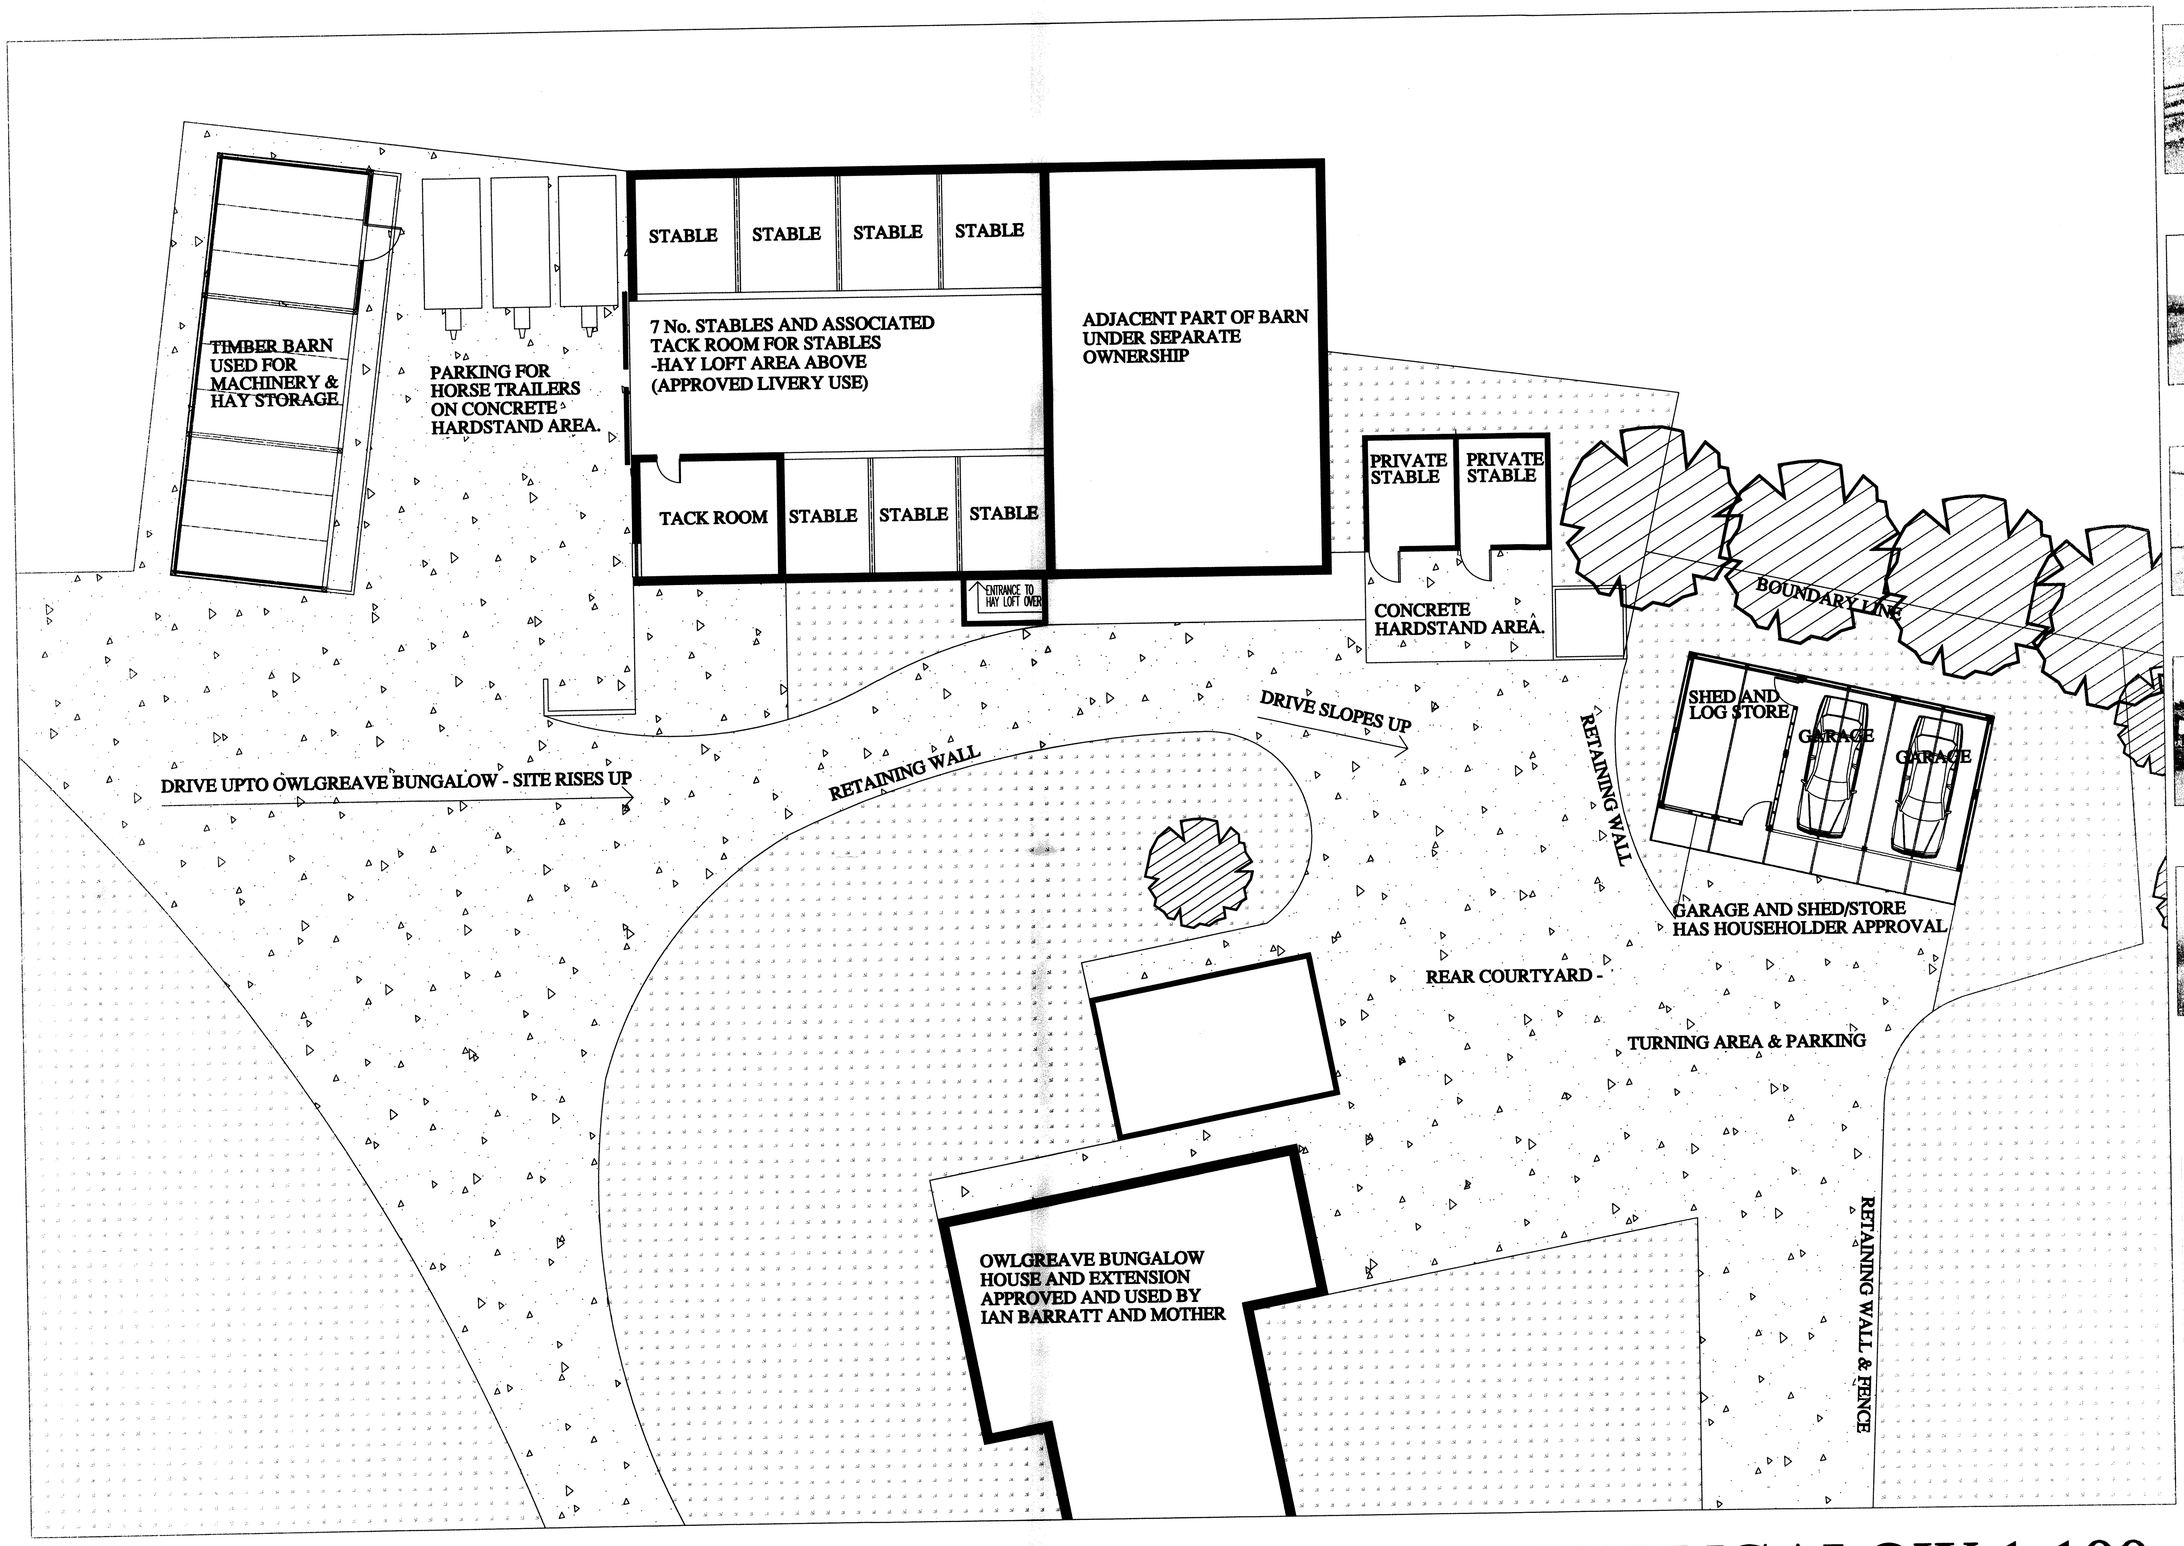

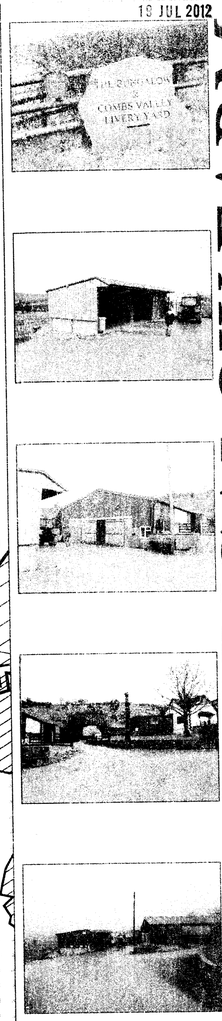

OWLGREAVE BUNGALOW FARM

REVISIONS:
SURVEY DRAWINGS
COMBS, CHAPEL-EN-LE-FRITH
OWLGREAVE BUNGALOW
SCALE: 1:100
DATE: FEB'12 DRAWN: AJS

©THIS DRAWING AND THE BUILDING WORKS DEPICTED ARE THE COPYRIGHT OF AJS ARCHITECTURE AND MAY NOT BE REPRODUCED OR AMENDED EXCEPT BY WRITTEN PERMISSION. NO LIABILITY WILL BE ACCEPTED FOR AMENDMENTS MADE BY OTHER PERSONS.

DO NOT SCALE THIS DRAWING, USE FIGURED DIMENSIONS ONLY, IF IN DOUBT ASK.

A.J.S ARCHITECTURE
32 carr road.
buxton.
derbyshire.
sk17 6wf.
h: 01298 26062
m: 07794 400237

DRAWING No: SURVEY 01

U REGS COMPLIANT

SITE PLAN AS EXISTING AROUND OWLGREAVE BUNGALOW 1:100 LIVERY YARD AND ADJACENT TIMBER SHELTER