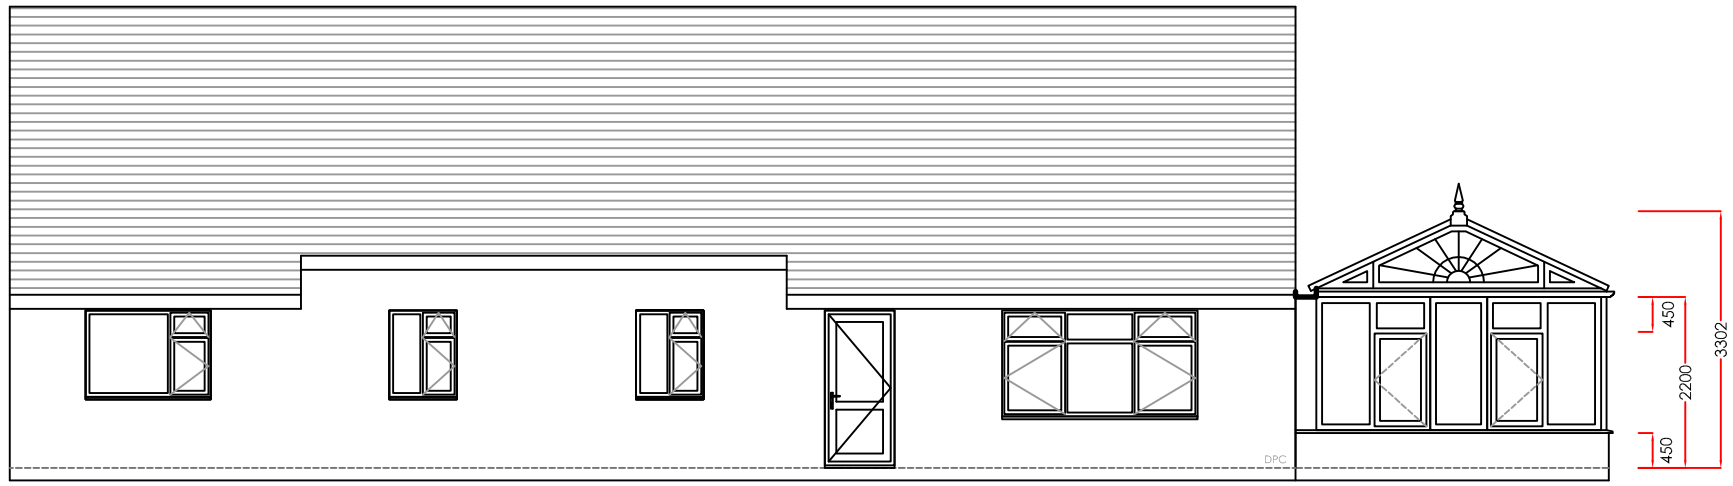

FRONT ELEVATION

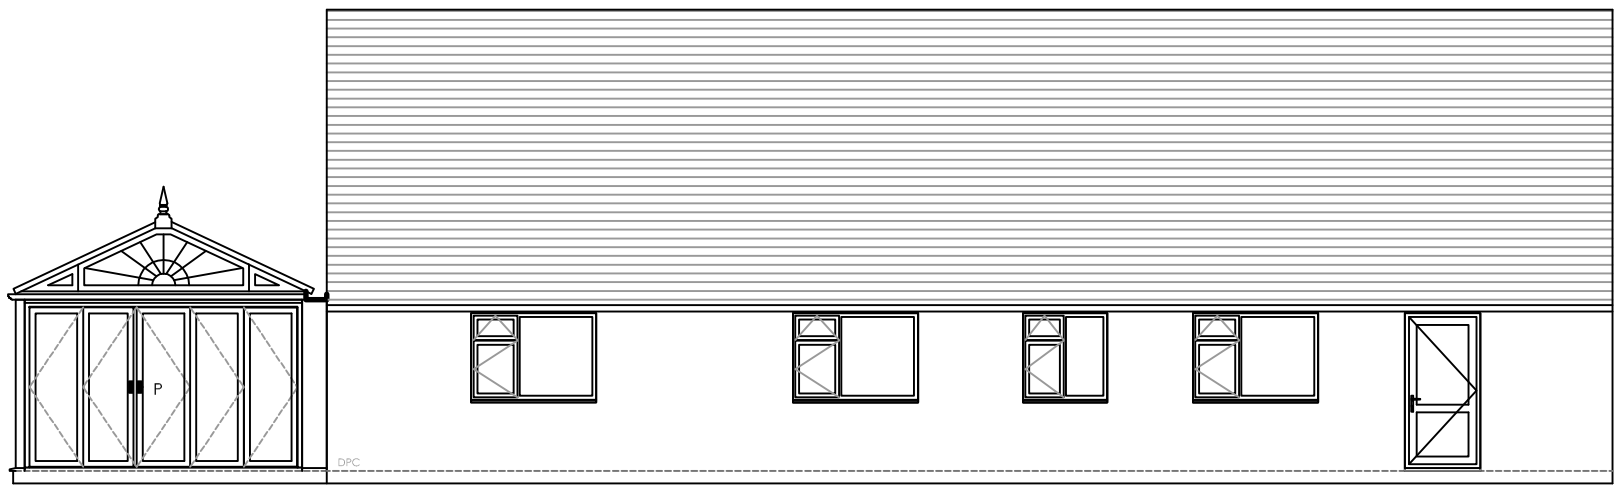

REAR ELEVATION

Scale Bar 1:100
(metres)

0 1 2 3 4 5 6 7 8 9 10 11 12 13 14 15

(Produced on A3 Paper)

NOTES:

This drawing is the copyright of Anglian Home Improvements and must not be reissued, loaned or copied without their consent.

All dimensions are in millimetres (mm) unless noted otherwise.

DO NOT SCALE OFF DRAWING

DO NOT USE FOR BASE LAYING PURPOSES

EXISTING PHYSICAL BARRIER TO REMAIN

ANY DRAWINGS OR PLANS DEPICTED MAKE NO ALLOWANCE FOR THE PROVISION OF ANY TIE BARS WITHIN THE ROOF OF THE PROPOSED CONSERVATORY. THIS CAN ONLY BE DETERMINED ONCE THE ROOF IS PUT INTO MANUFACTURE.

REVISIONS:		

Anglian Home Improvements
NATIONAL ADMINISTRATION
TELEPHONE: 0845 437 3600
FACSIMILE: 01603 480101

Drawing title: **PROPOSED ELEVATIONS**

CONTRACT No. :	Revision :	Page No:
099/74232		2of2

Proposed: PVCu Dual Dark Woodgrain CONSERVATORY
at: (INSTALLATION ADDRESS) 1 ALDER BROOK
CHINLEY
HIGH PEAK
DERBYSHIRE, SK23 6DN
For :..... MR and MRS ABBOTT-FLEMING

Drawers initials:	Scale :	Date:
KM	1:100	06/07/2012