


EXISTING ELEVATIONS 1:100

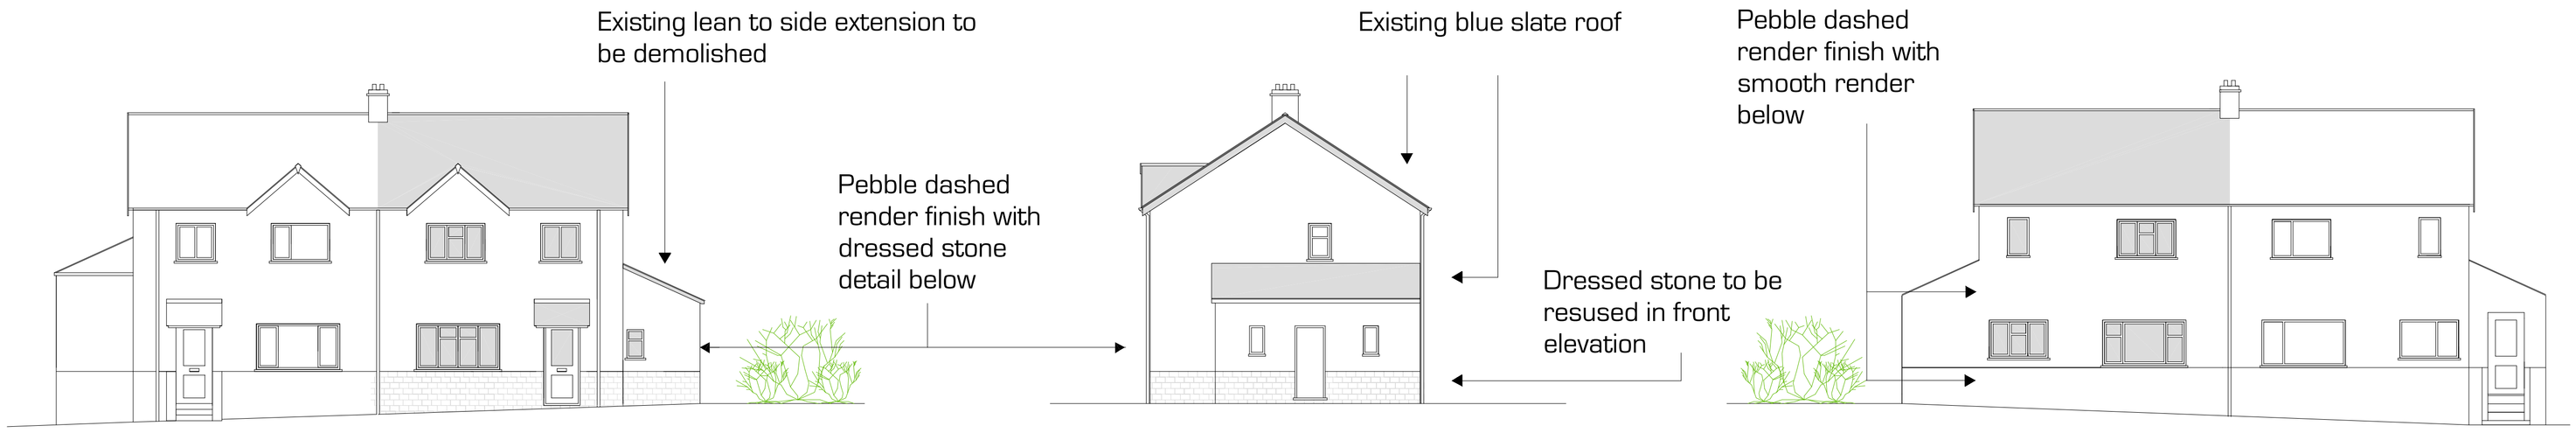


PROPOSED ELEVATIONS 1:100

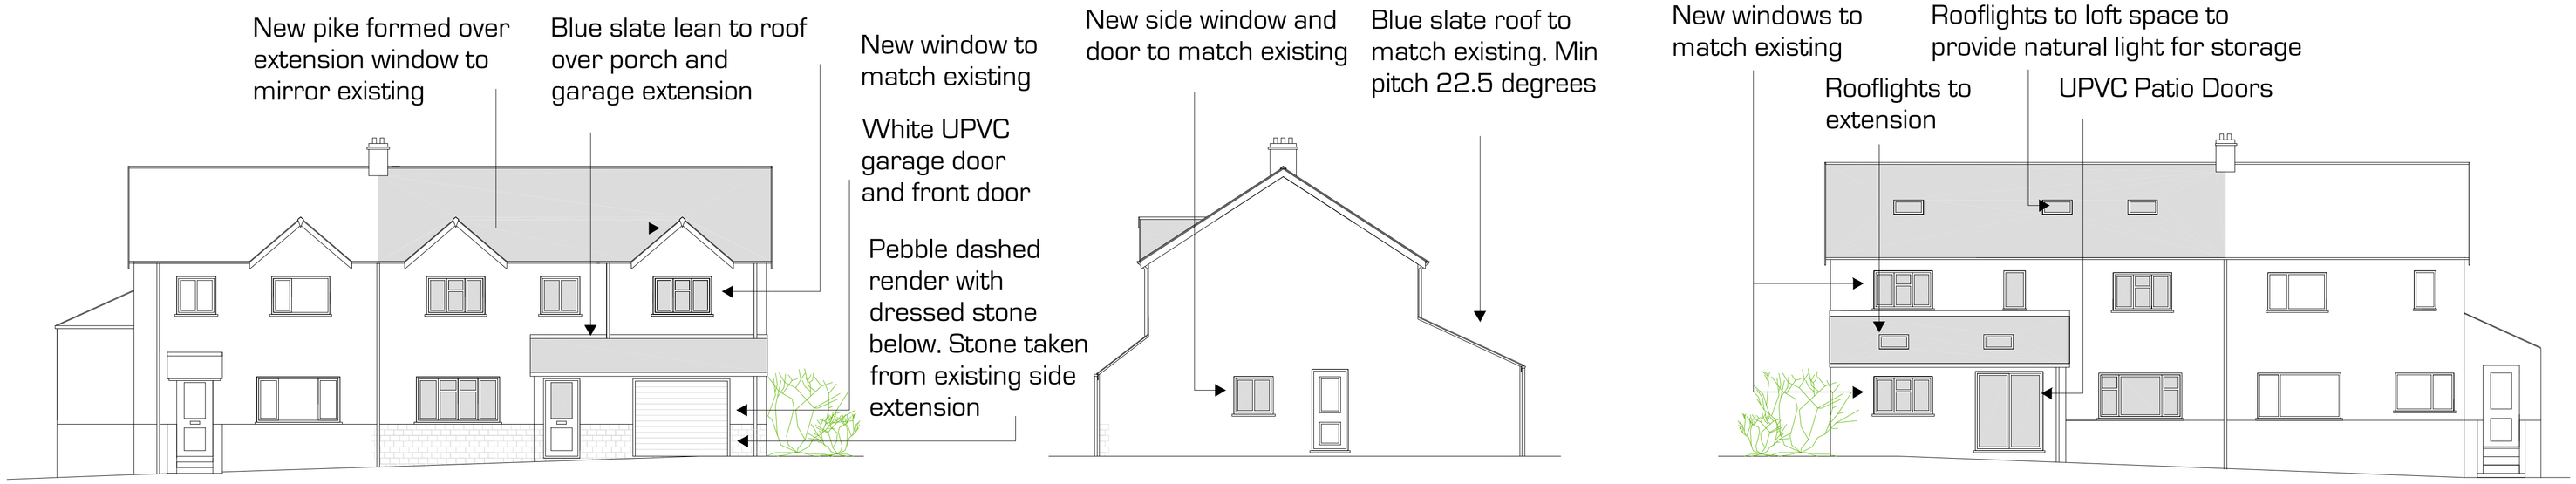

EXISTING GROUND FLOOR PLAN 1:50

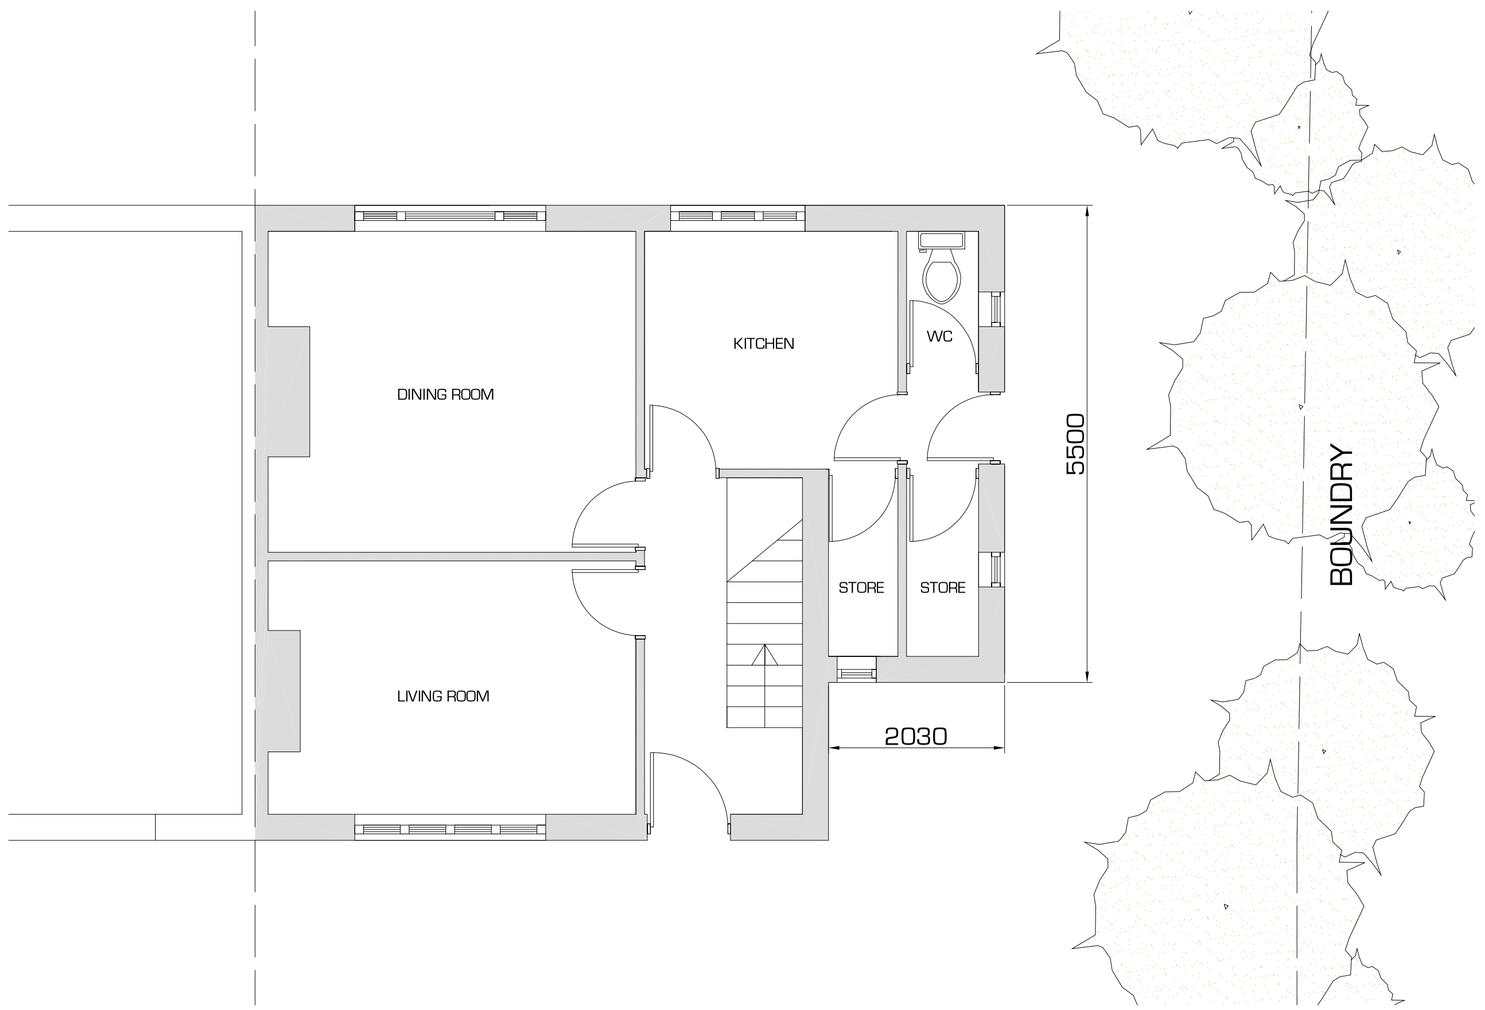

EXISTING FIRST FLOOR PLAN 1:50

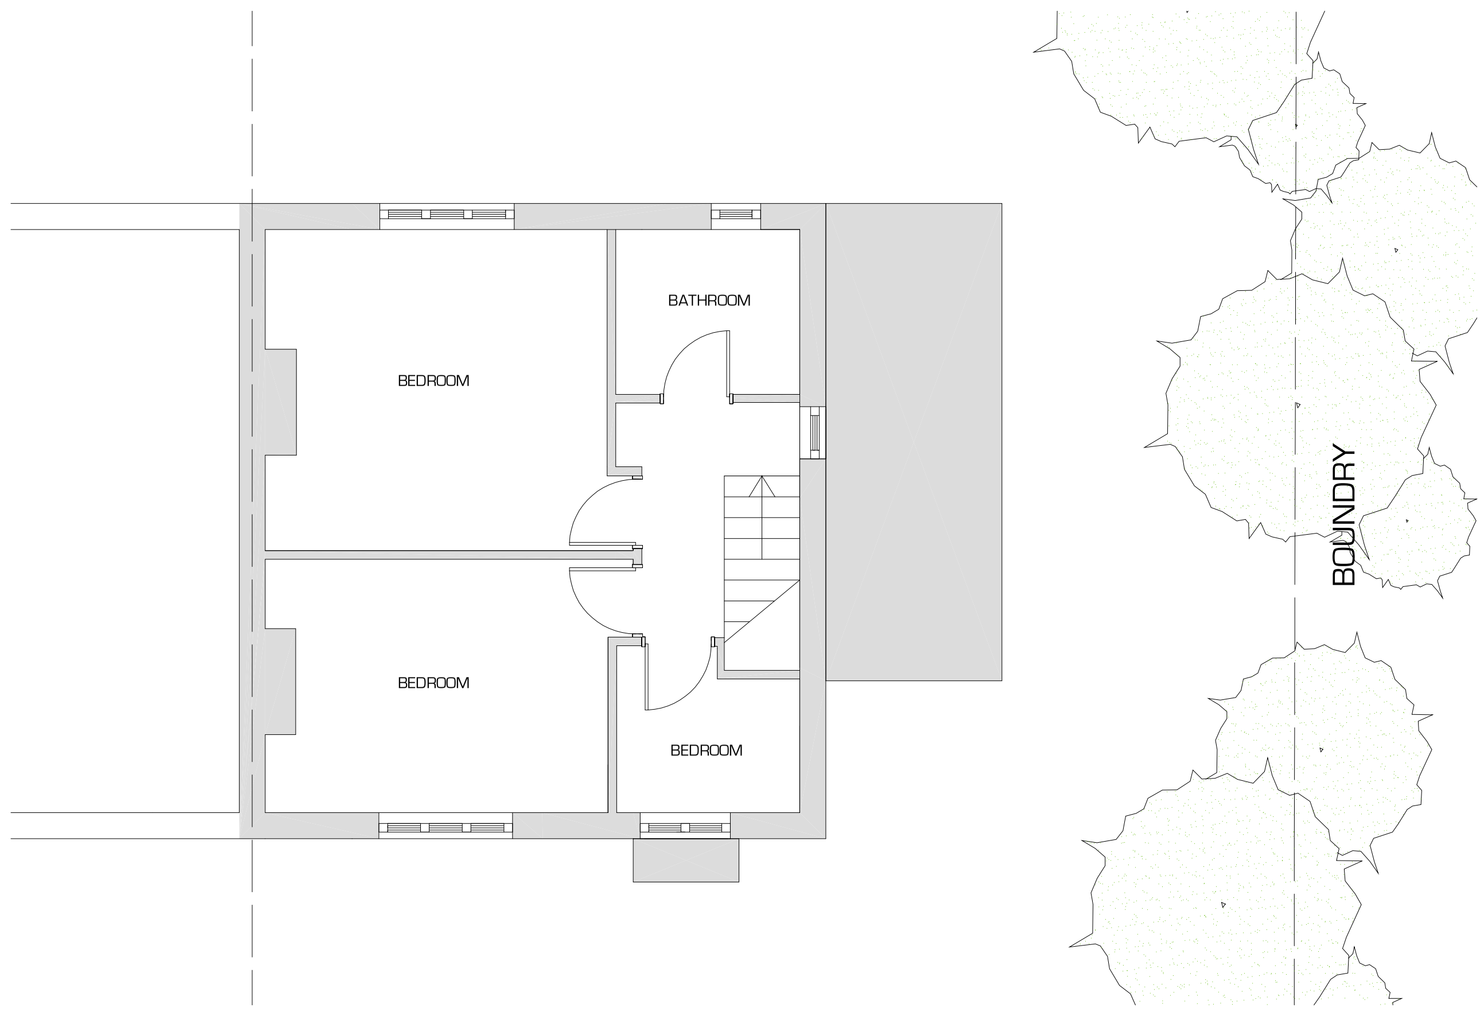

Existing and Proposed Elevations and Existing Plans

Two Storey Side Extension & Single Storey Rear Extension
5 Horderns Road
Chapel-en-le-Frith
High Peak
SK23 9ST

Scale - 1:100 @ A1
unless stated
Drawn By - EH
Date - 15.06.2012

Rev	Description	Date

DRAWING NO 1

Plans & Design
Emma Hall MBEng BA hons
www.plansanddesign.co.uk
07912 845 210