HPK/2012/0410

PROPOSED SINGLE STOREY REAR EXTENSIONS FOR MR. AND MRS. P. VANDERMARK AT 35B AND 37A, TOWN LANE, CHARLESWORTH, GLOSSOP, DERBYSHIRE SK13 5HQ	EXISTING FRONT ELEVATIONS SCALE 1:50	DRAWING NO P.V.9 DRAWN J.E.P. JULY 2012

27 JUL 2012

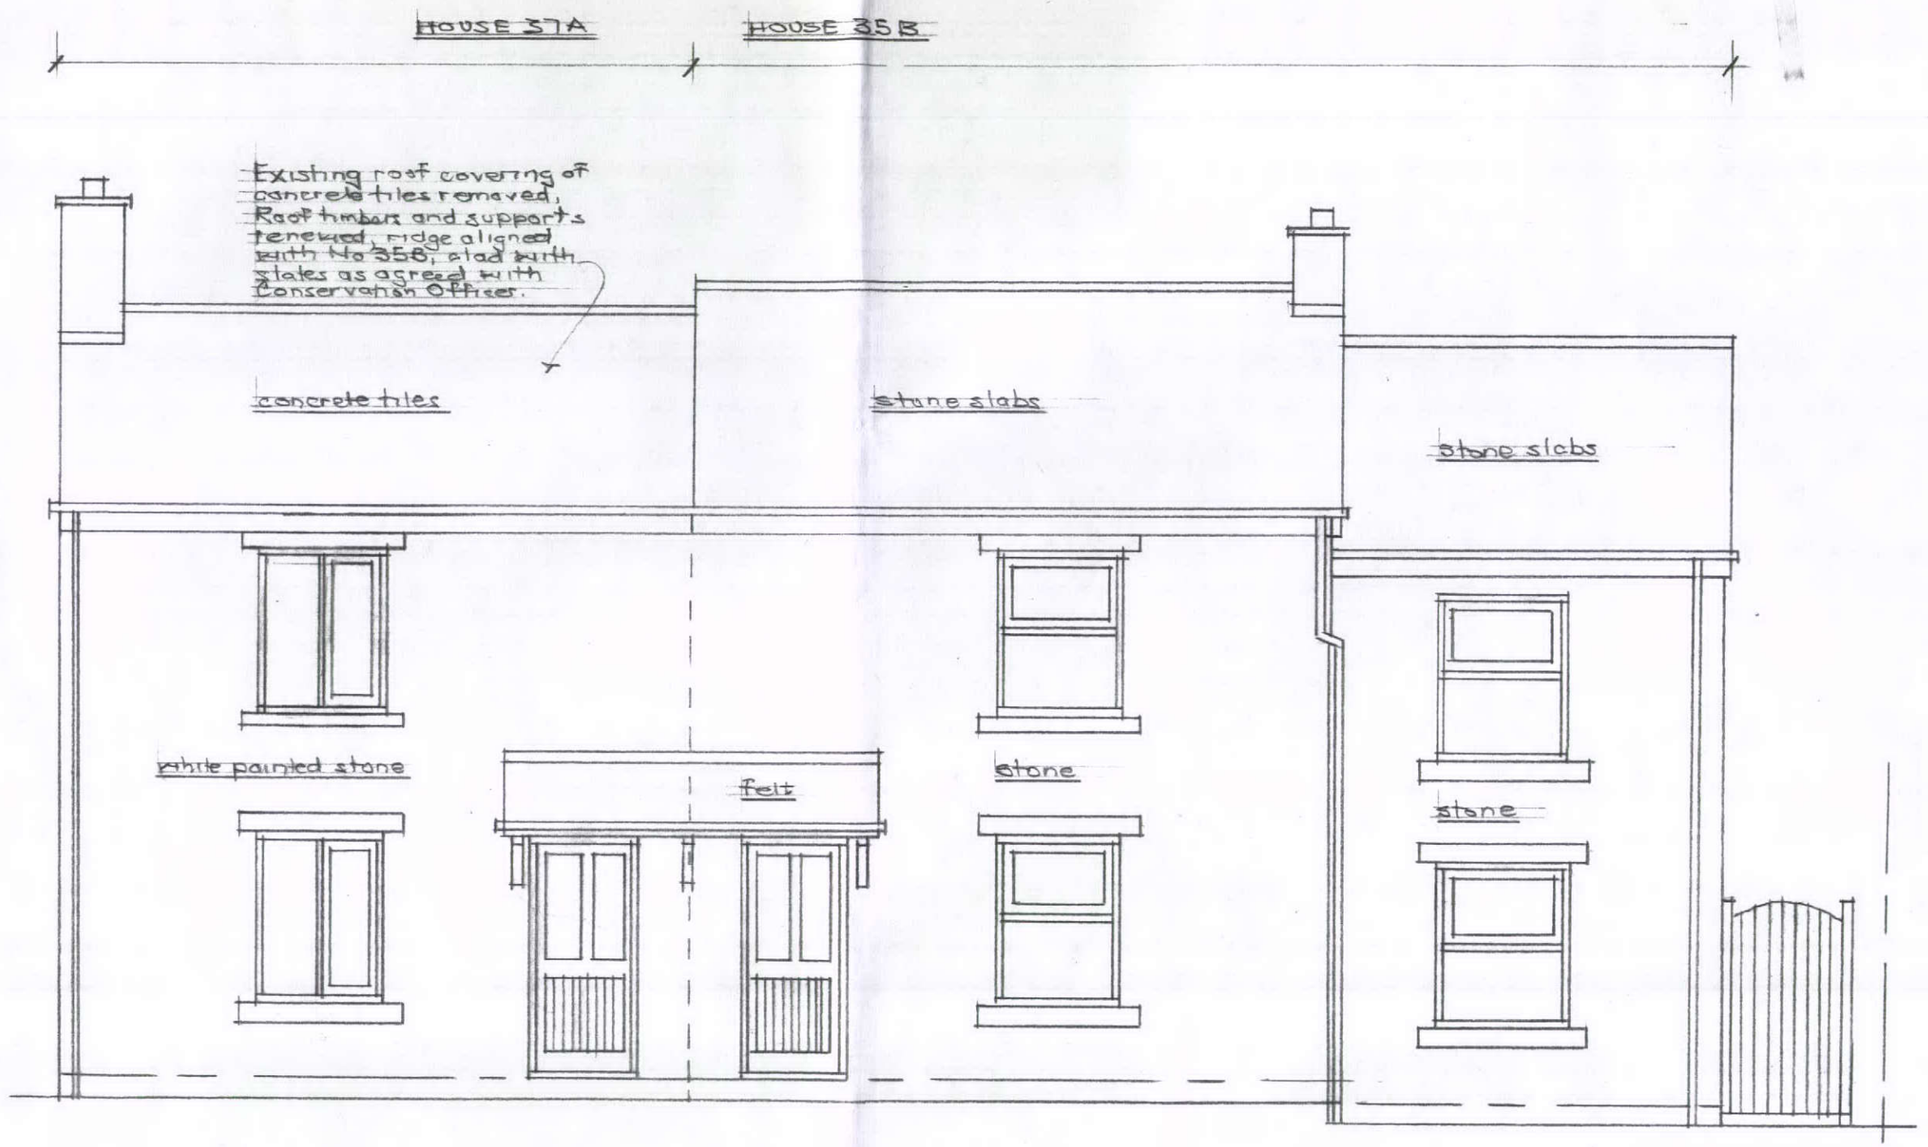

EXISTING FRONT ELEVATIONS (SCALE 1:50)