PROPOSED SINGLE STOREY REAR EXTENSIONS FOR MR. AND MRS. P. VANDERMARK AT 35B AND 37A TOWN LANE, CHARLESWORTH, GLOSSOP, DERBYSHIRE SK13 5HQ

PROPOSED GABLE ELEVATIONS No37A
SCALE 1.50

DRAWING No P.V. 1B
DRAWN E.P. APRIL 2012

HPK/2012/0410
27 JUL 2012

REVISION (A) JUNE 2012
Roof revised to single pitch

REVISION (B) JULY 2012
Projection / Depth of 35B
Extension reduced to 3000mm

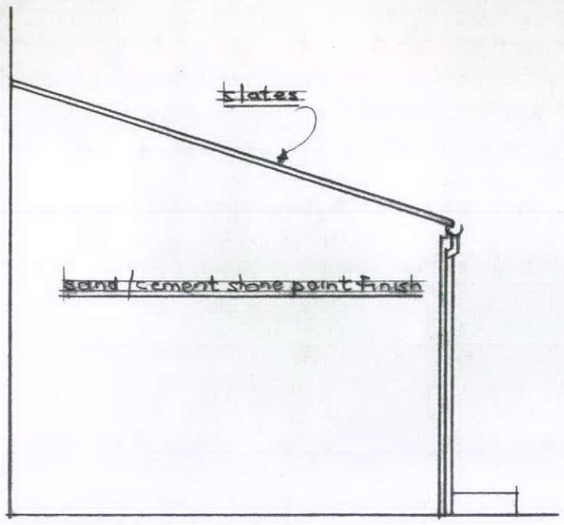

PROPOSED EXTENSION GABLE No 37A
VIEWED FROM 35B (SCALE 1.50)

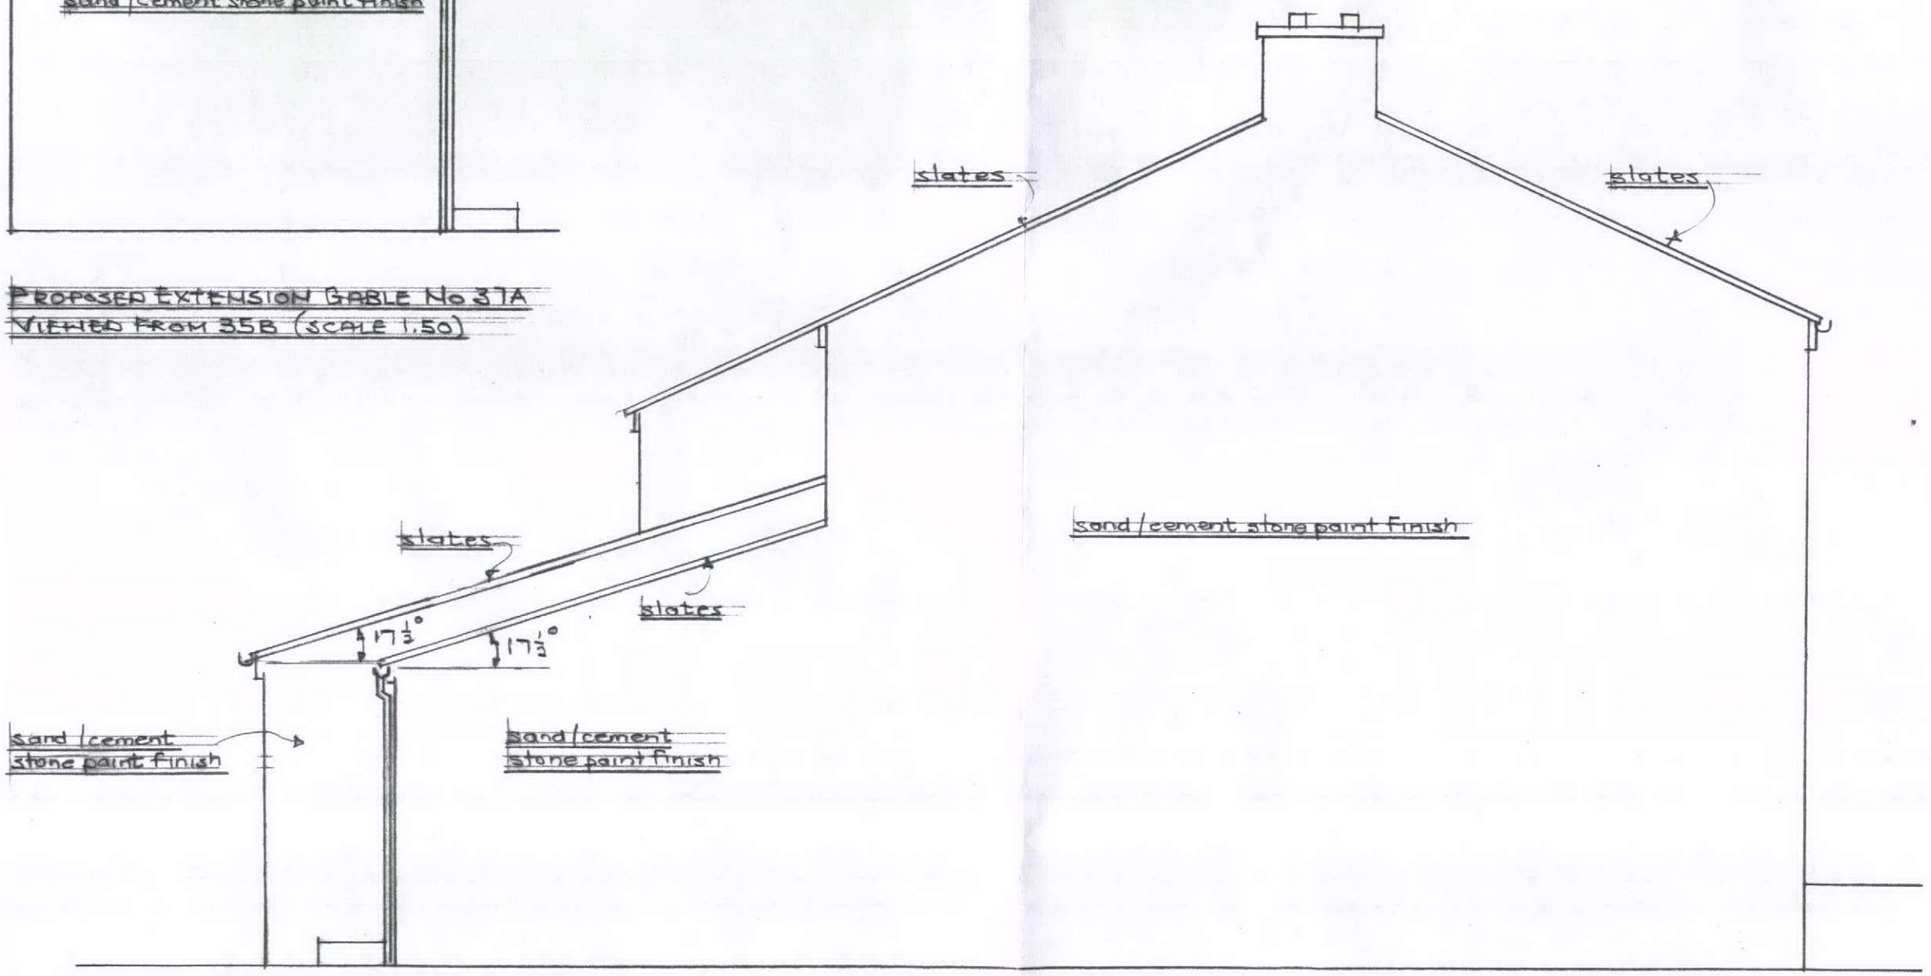

PROPOSED GABLE ELEVATION (SCALE 1.50)

EXISTING GABLE ELEVATION No 37A (SCALE 1.50)