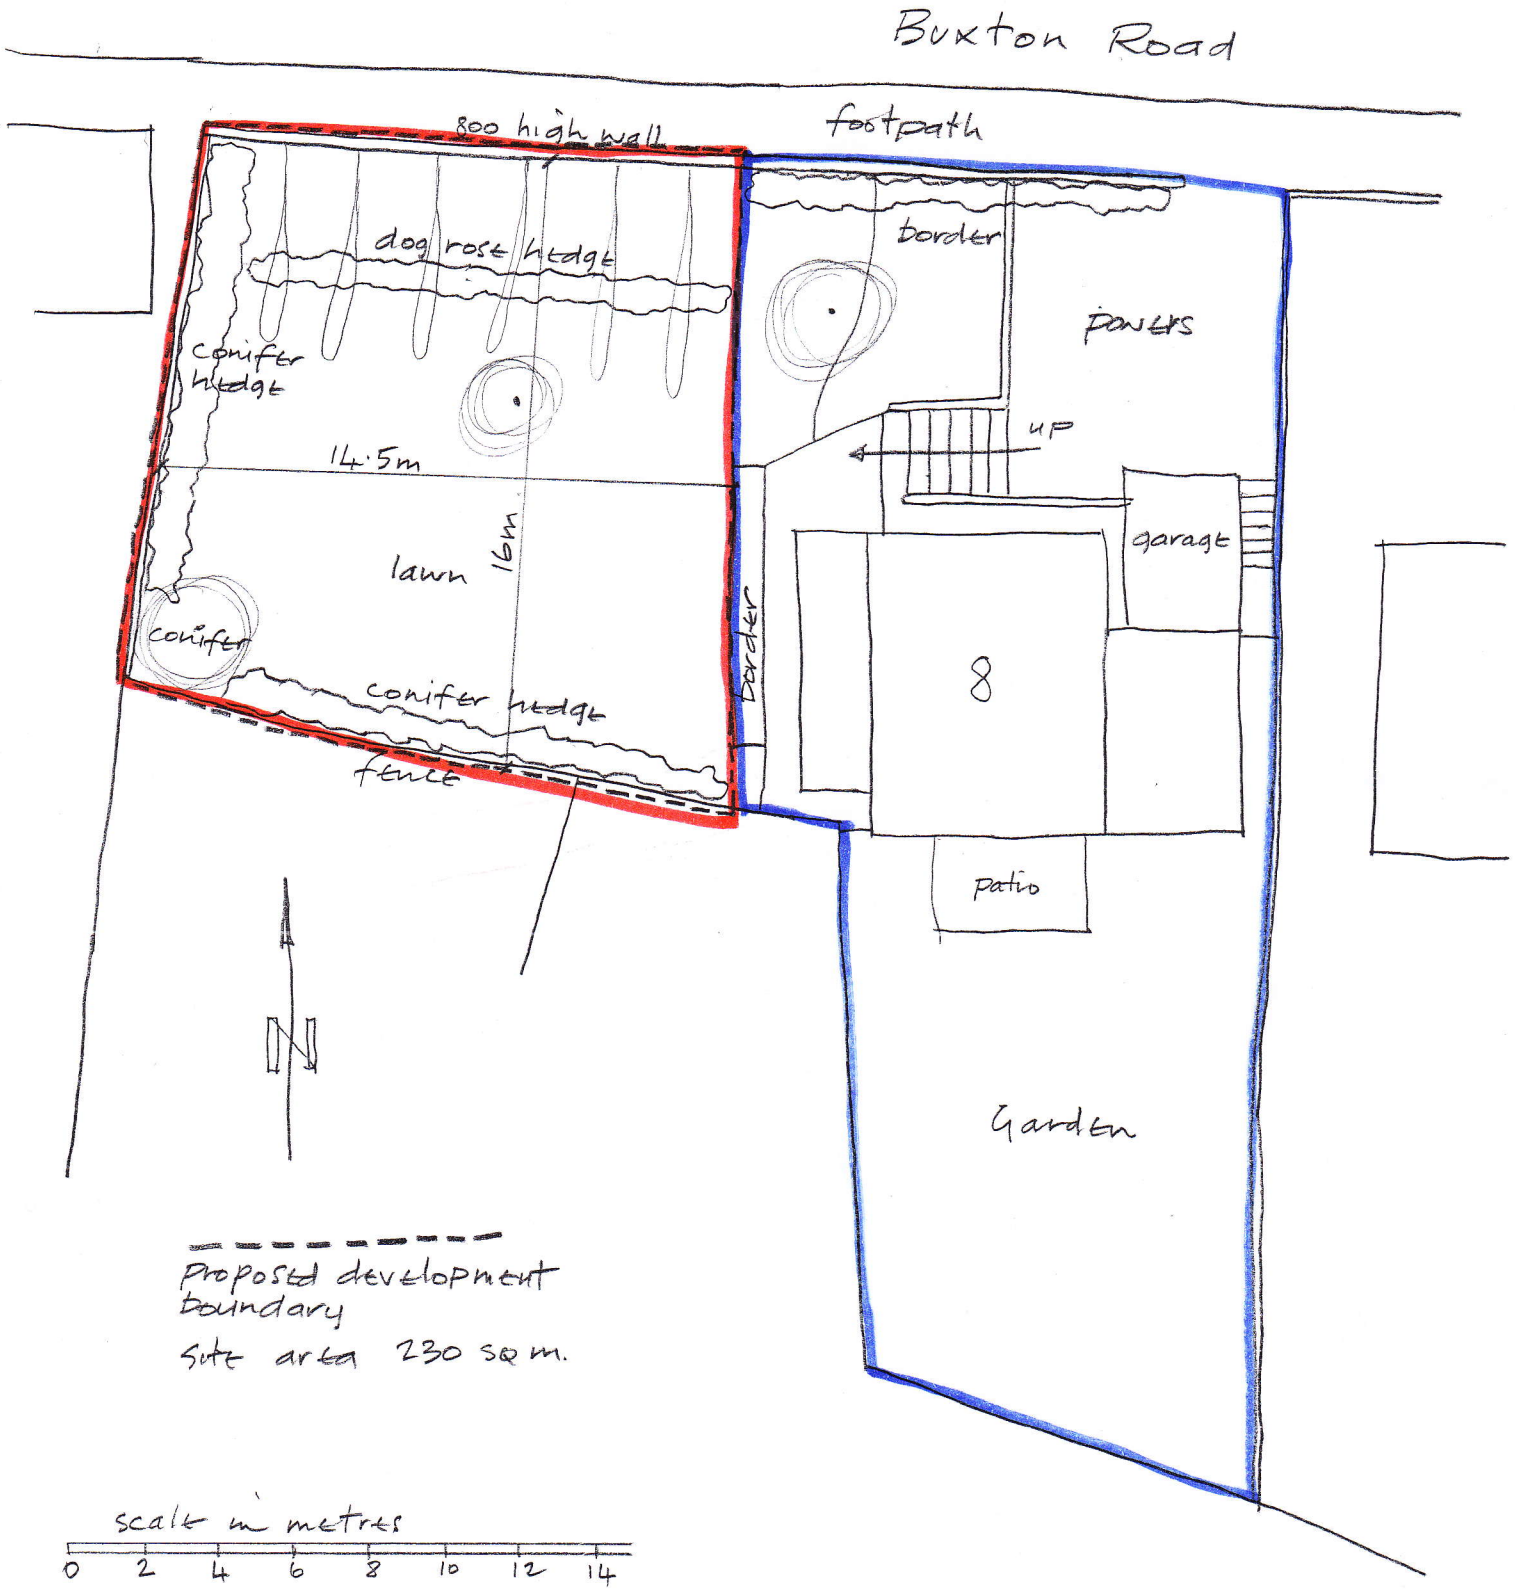


Sheet Size A4

NEW DWELLING ADJACENT 8, BUXTON RD
CHAPEL EN LE FRITH
EXISTING SITE PLAN

28/06/12 Scale 1: 200 project **205** drg **L(0)2**

Ibis Design, The Old Barn, Town End, Taddington, Buxton Tel 01298 85541