
HPK/2012/0417
30 JUL 2012

SHEET 1.

PROPOSED TWO STOREY GABLE ADDITION TO FORM A GARAGE AND UTILITY ROOM WITH A BEDROOM OVER AND OTHER WORKS OF MODERNISATION INCLUDING THE DEMOLITION OF A CONCRETE, PREFABRICATED GARAGE AT 9, WYE GROVE, BUXTON, DERBYSHIRE, SK17 9RJ.

FOR MR AND MRS D. APSDEN.

SCALE 1: 50. JULY 2012.

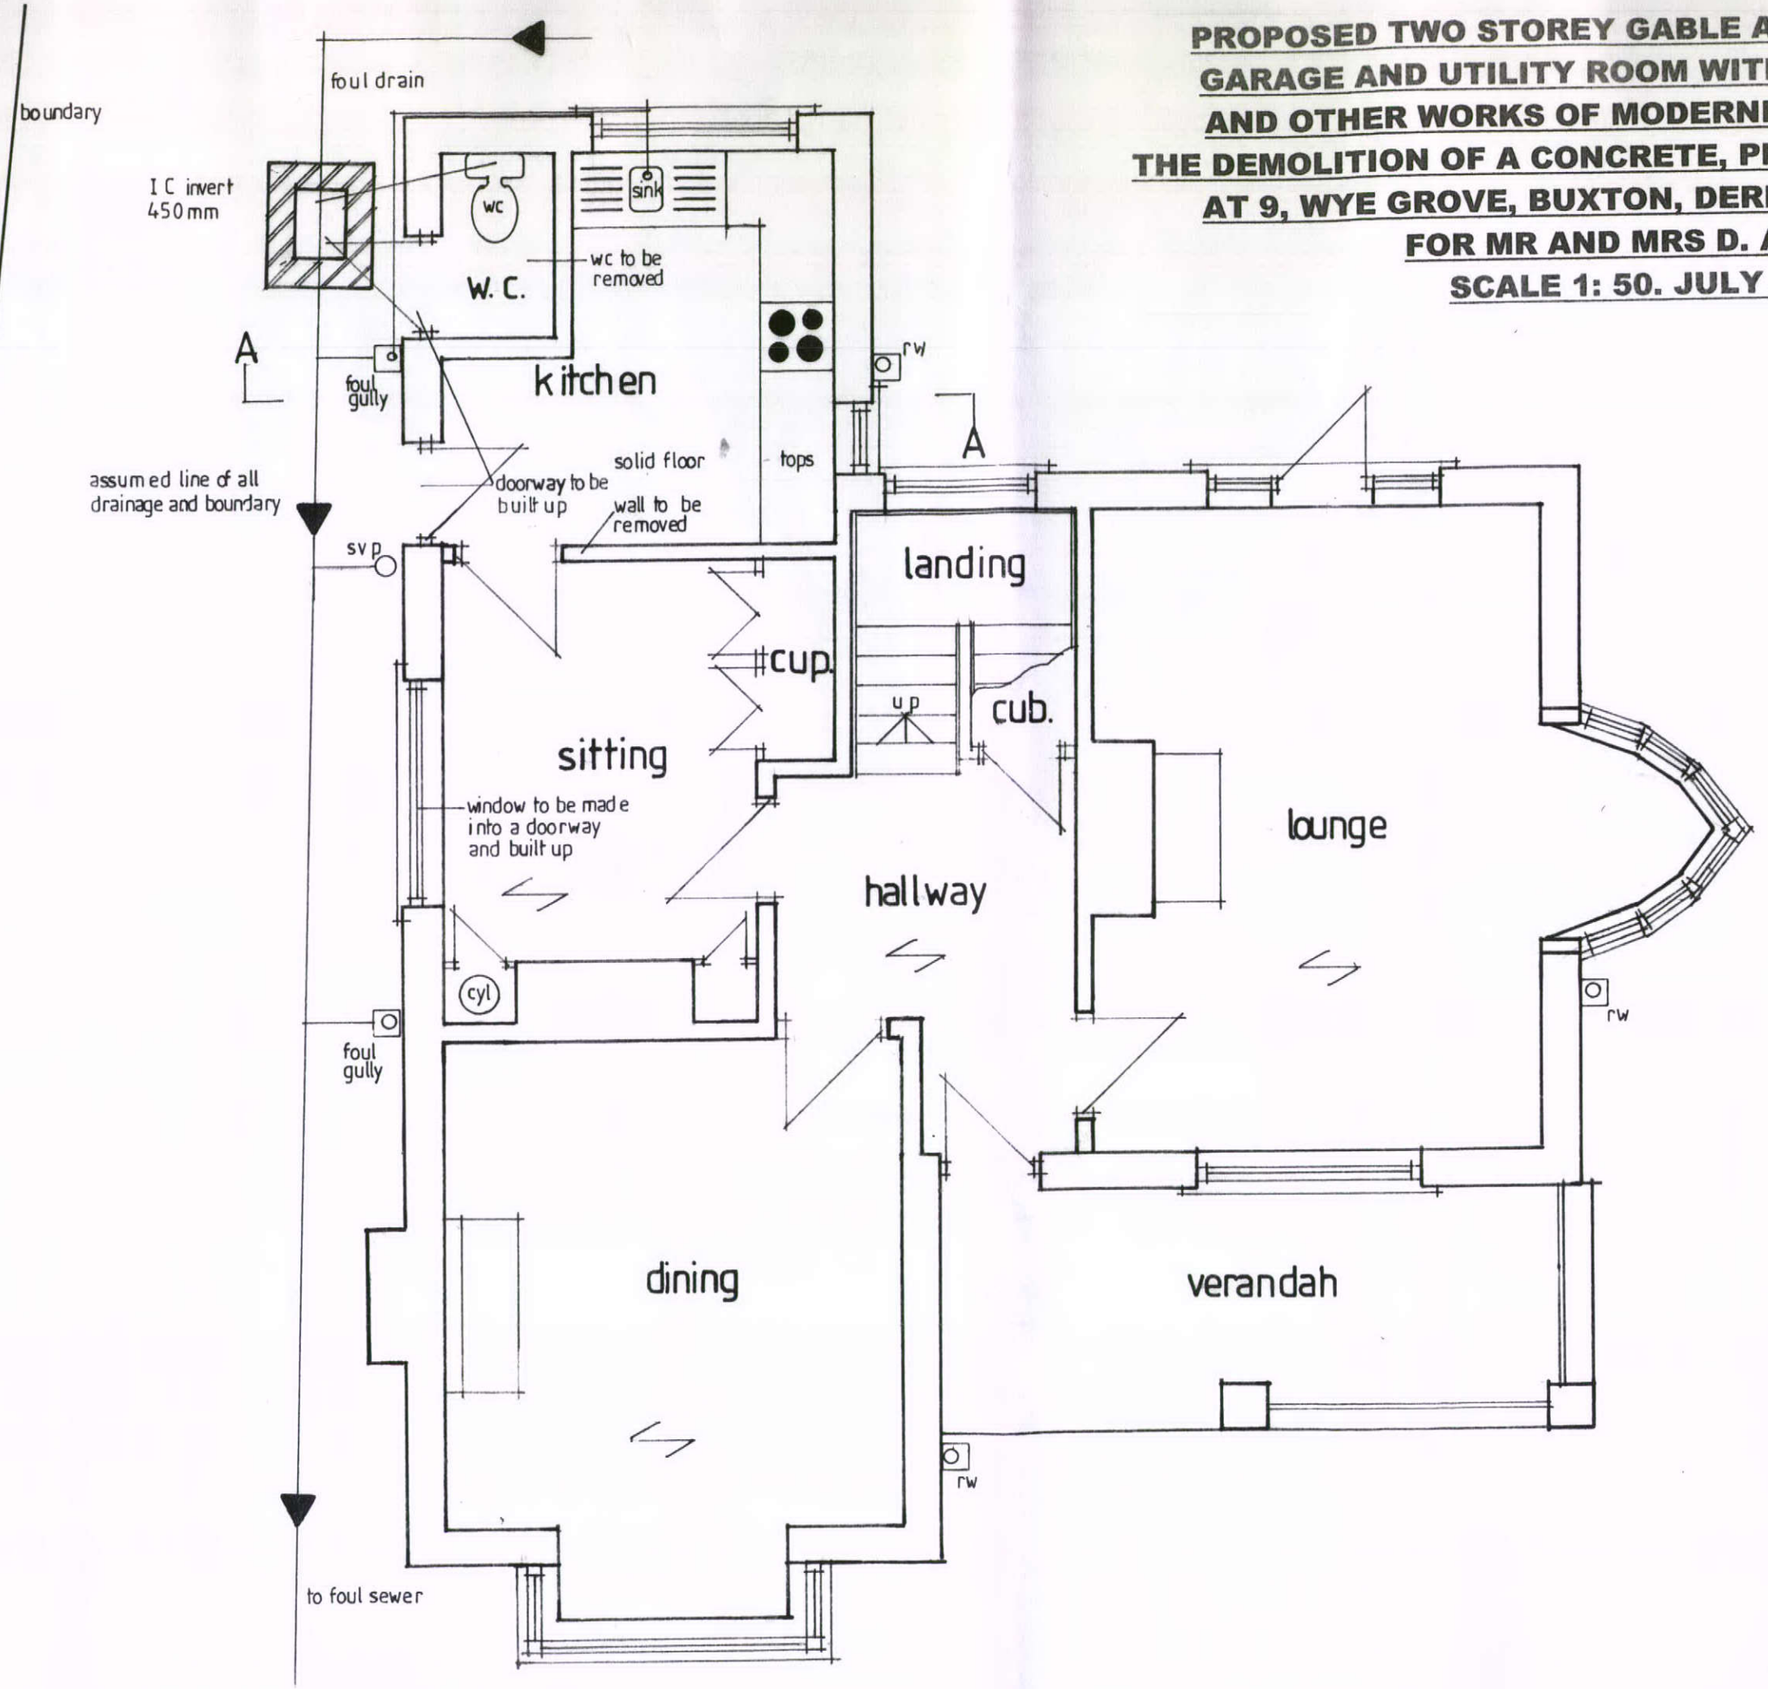

EXISTING GROUND FLOOR PLAN.