

HPK/2012/0417
SHEET 3.7
30 JUL 2012

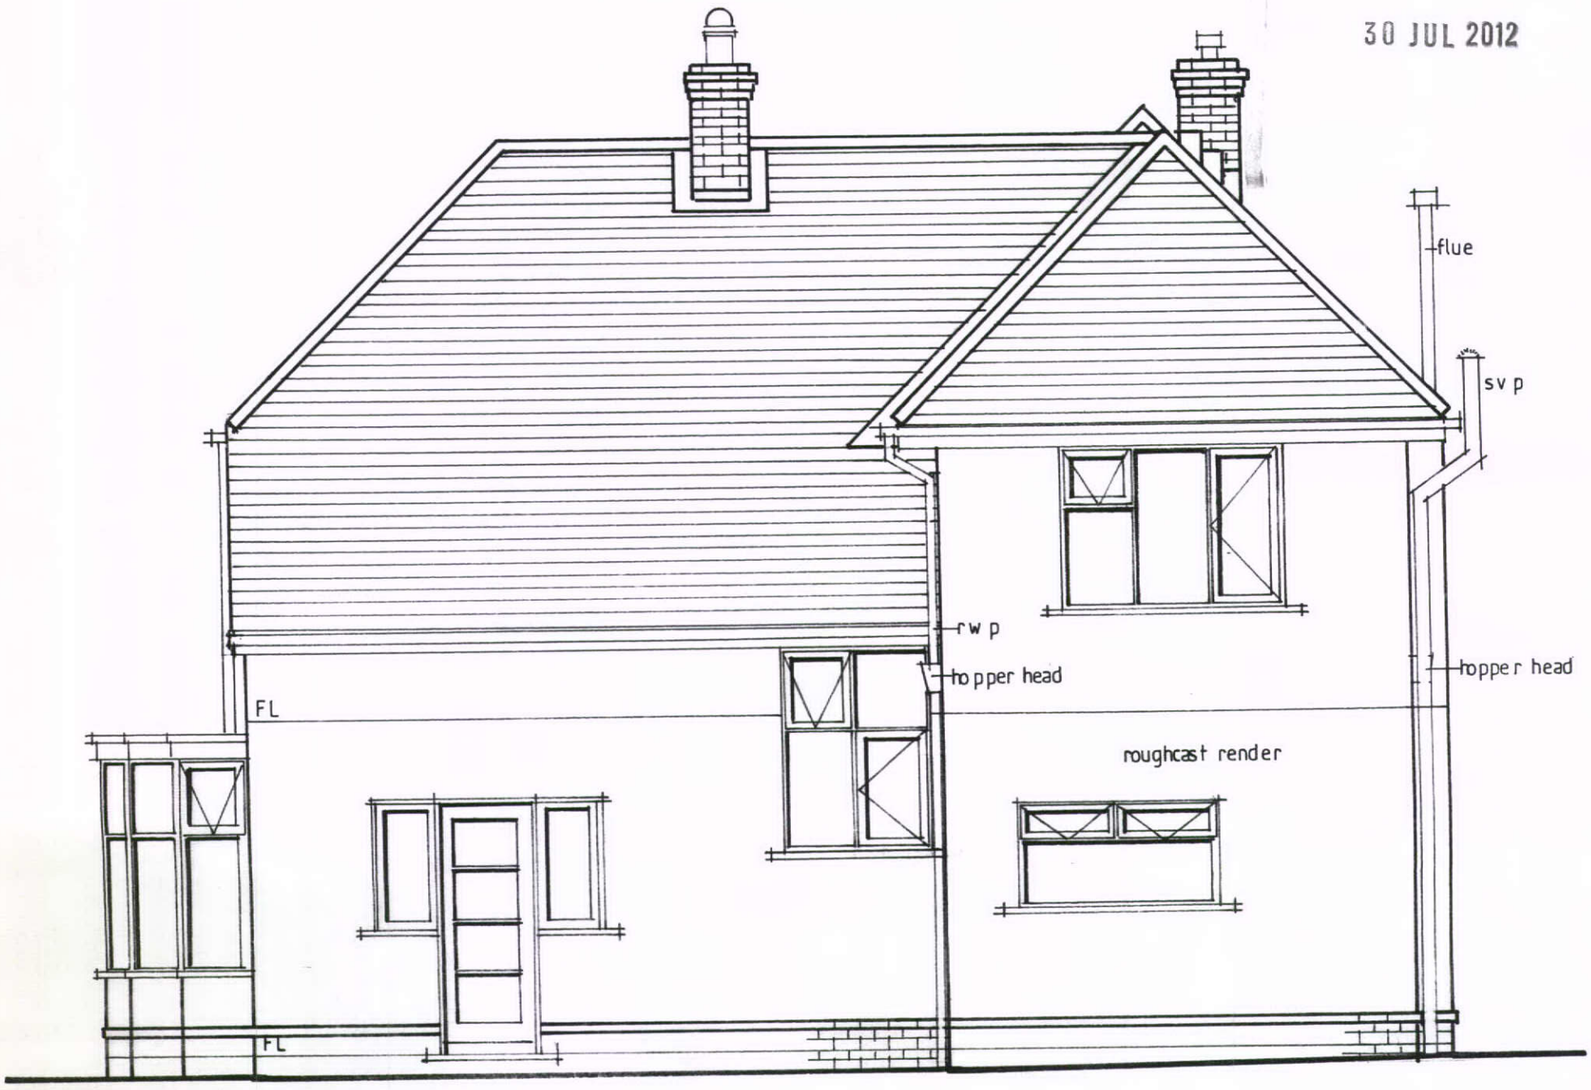

EXISTING REAR WEST ELEVATION.

LOCATION PLAN SCALE 1: 1250.

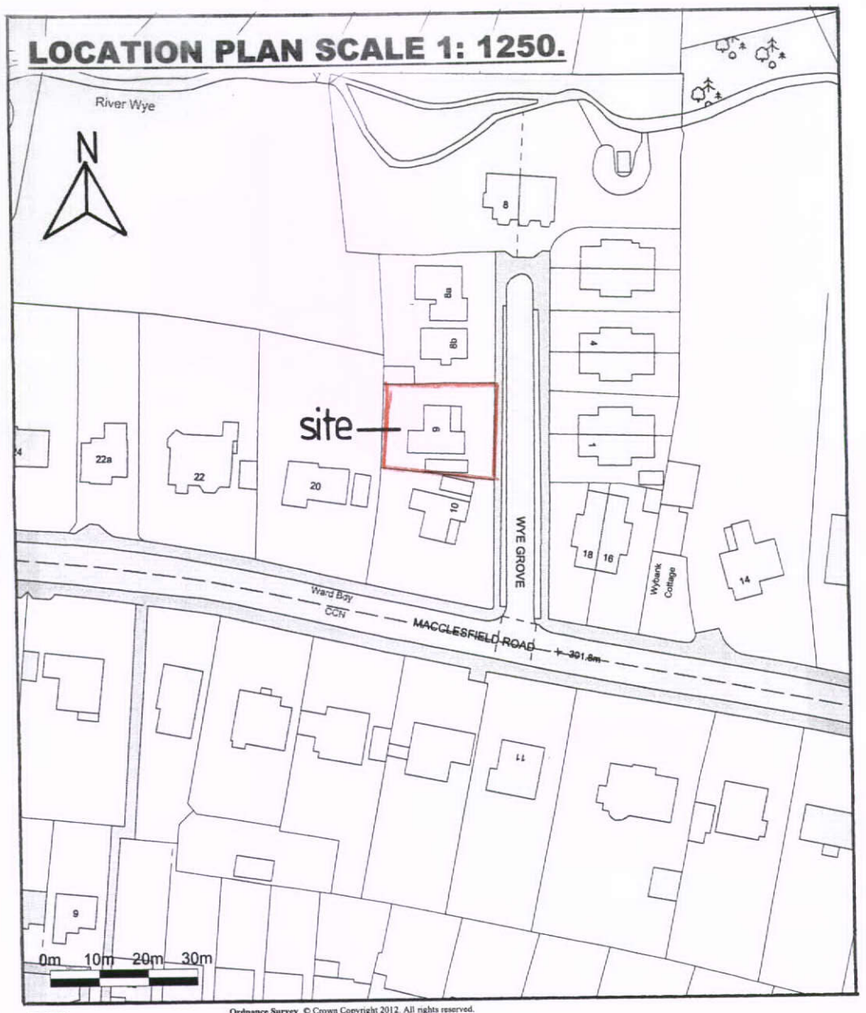

Promap®
Ordnance Survey © Crown Copyright 2012. All rights reserved.
Licence number 100020449. Plotted Scale - 1:1250