

HPK/2012/0417
SHEET 4.
30 JUL 2012

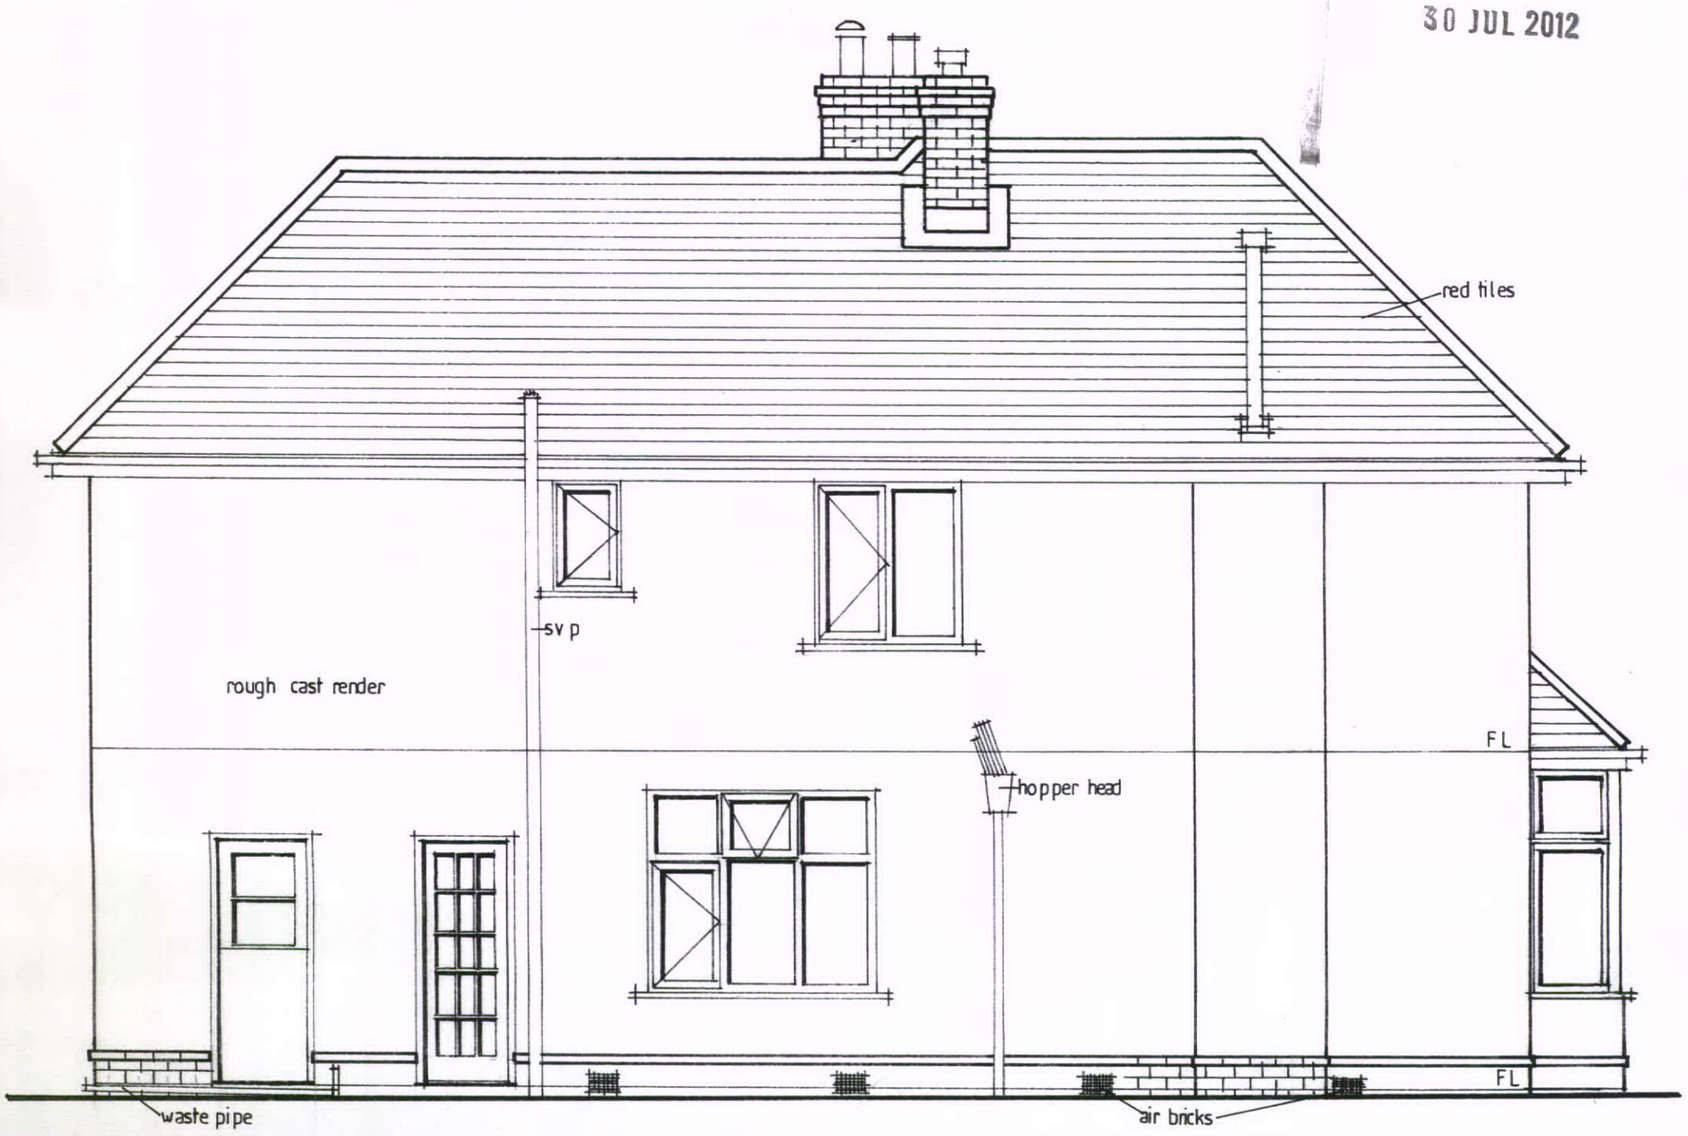

EXISTING GABLE SOUTH ELEVATION.

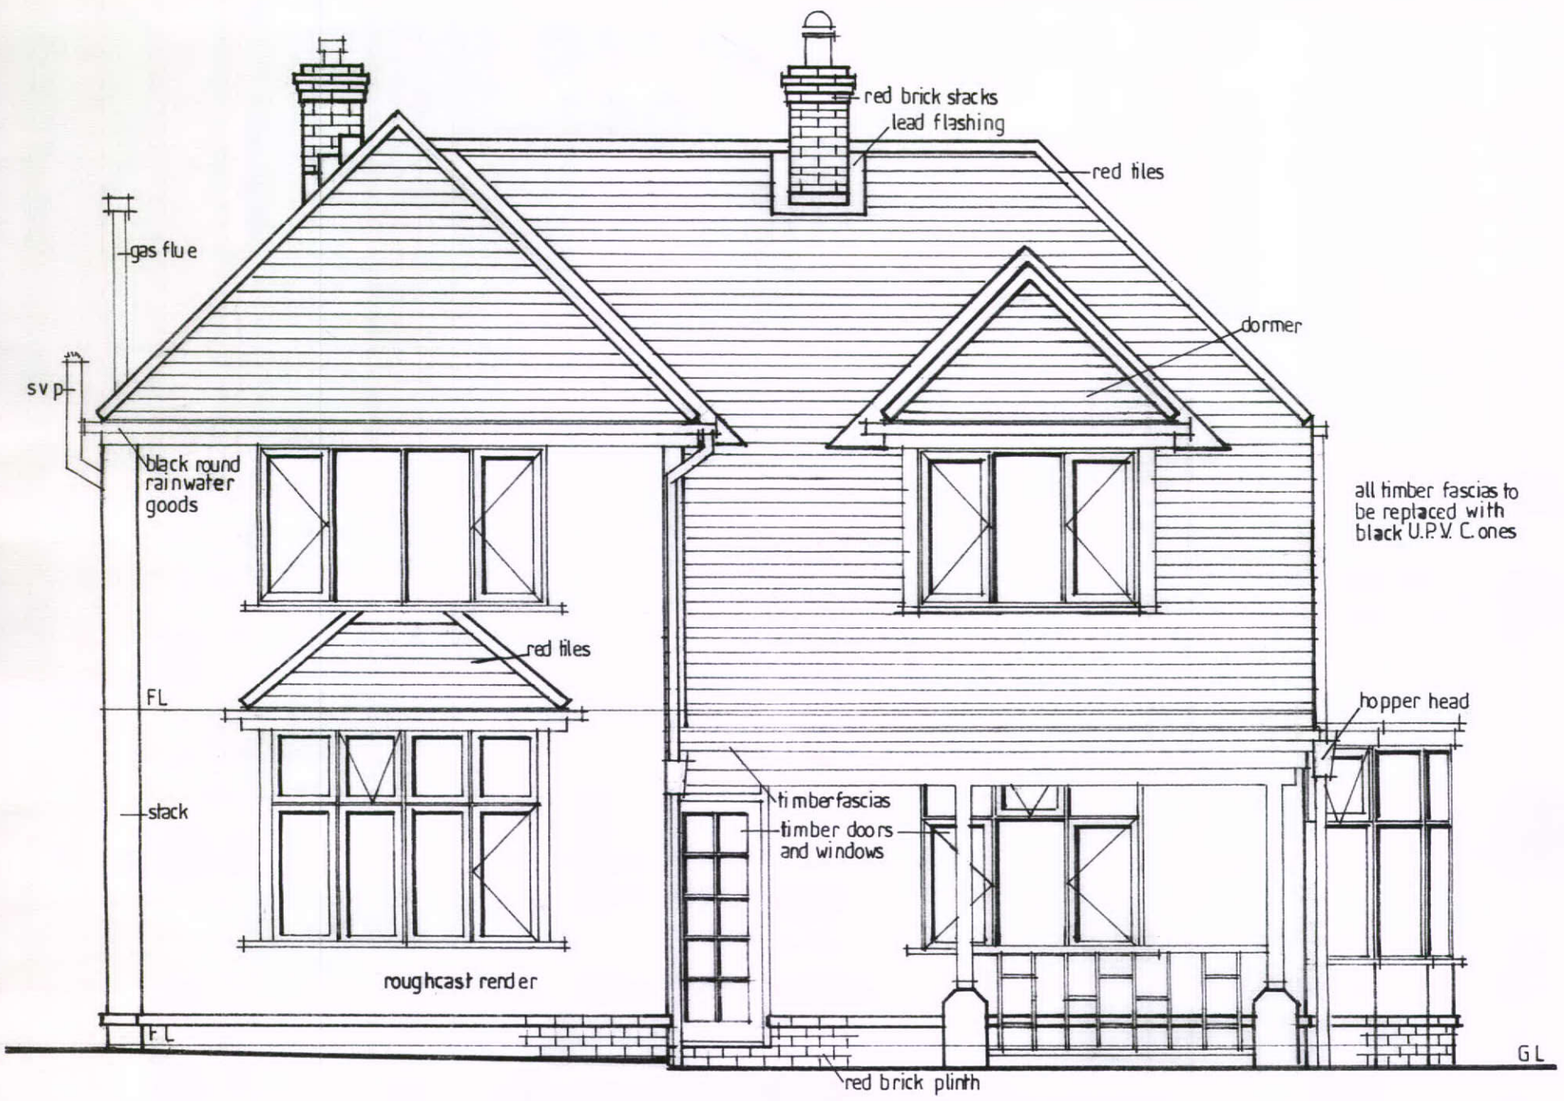

EXISTING FRONT EAST ELEVATION.