
SHEET 6.

HPK/2012/0417

30 JUL 2012

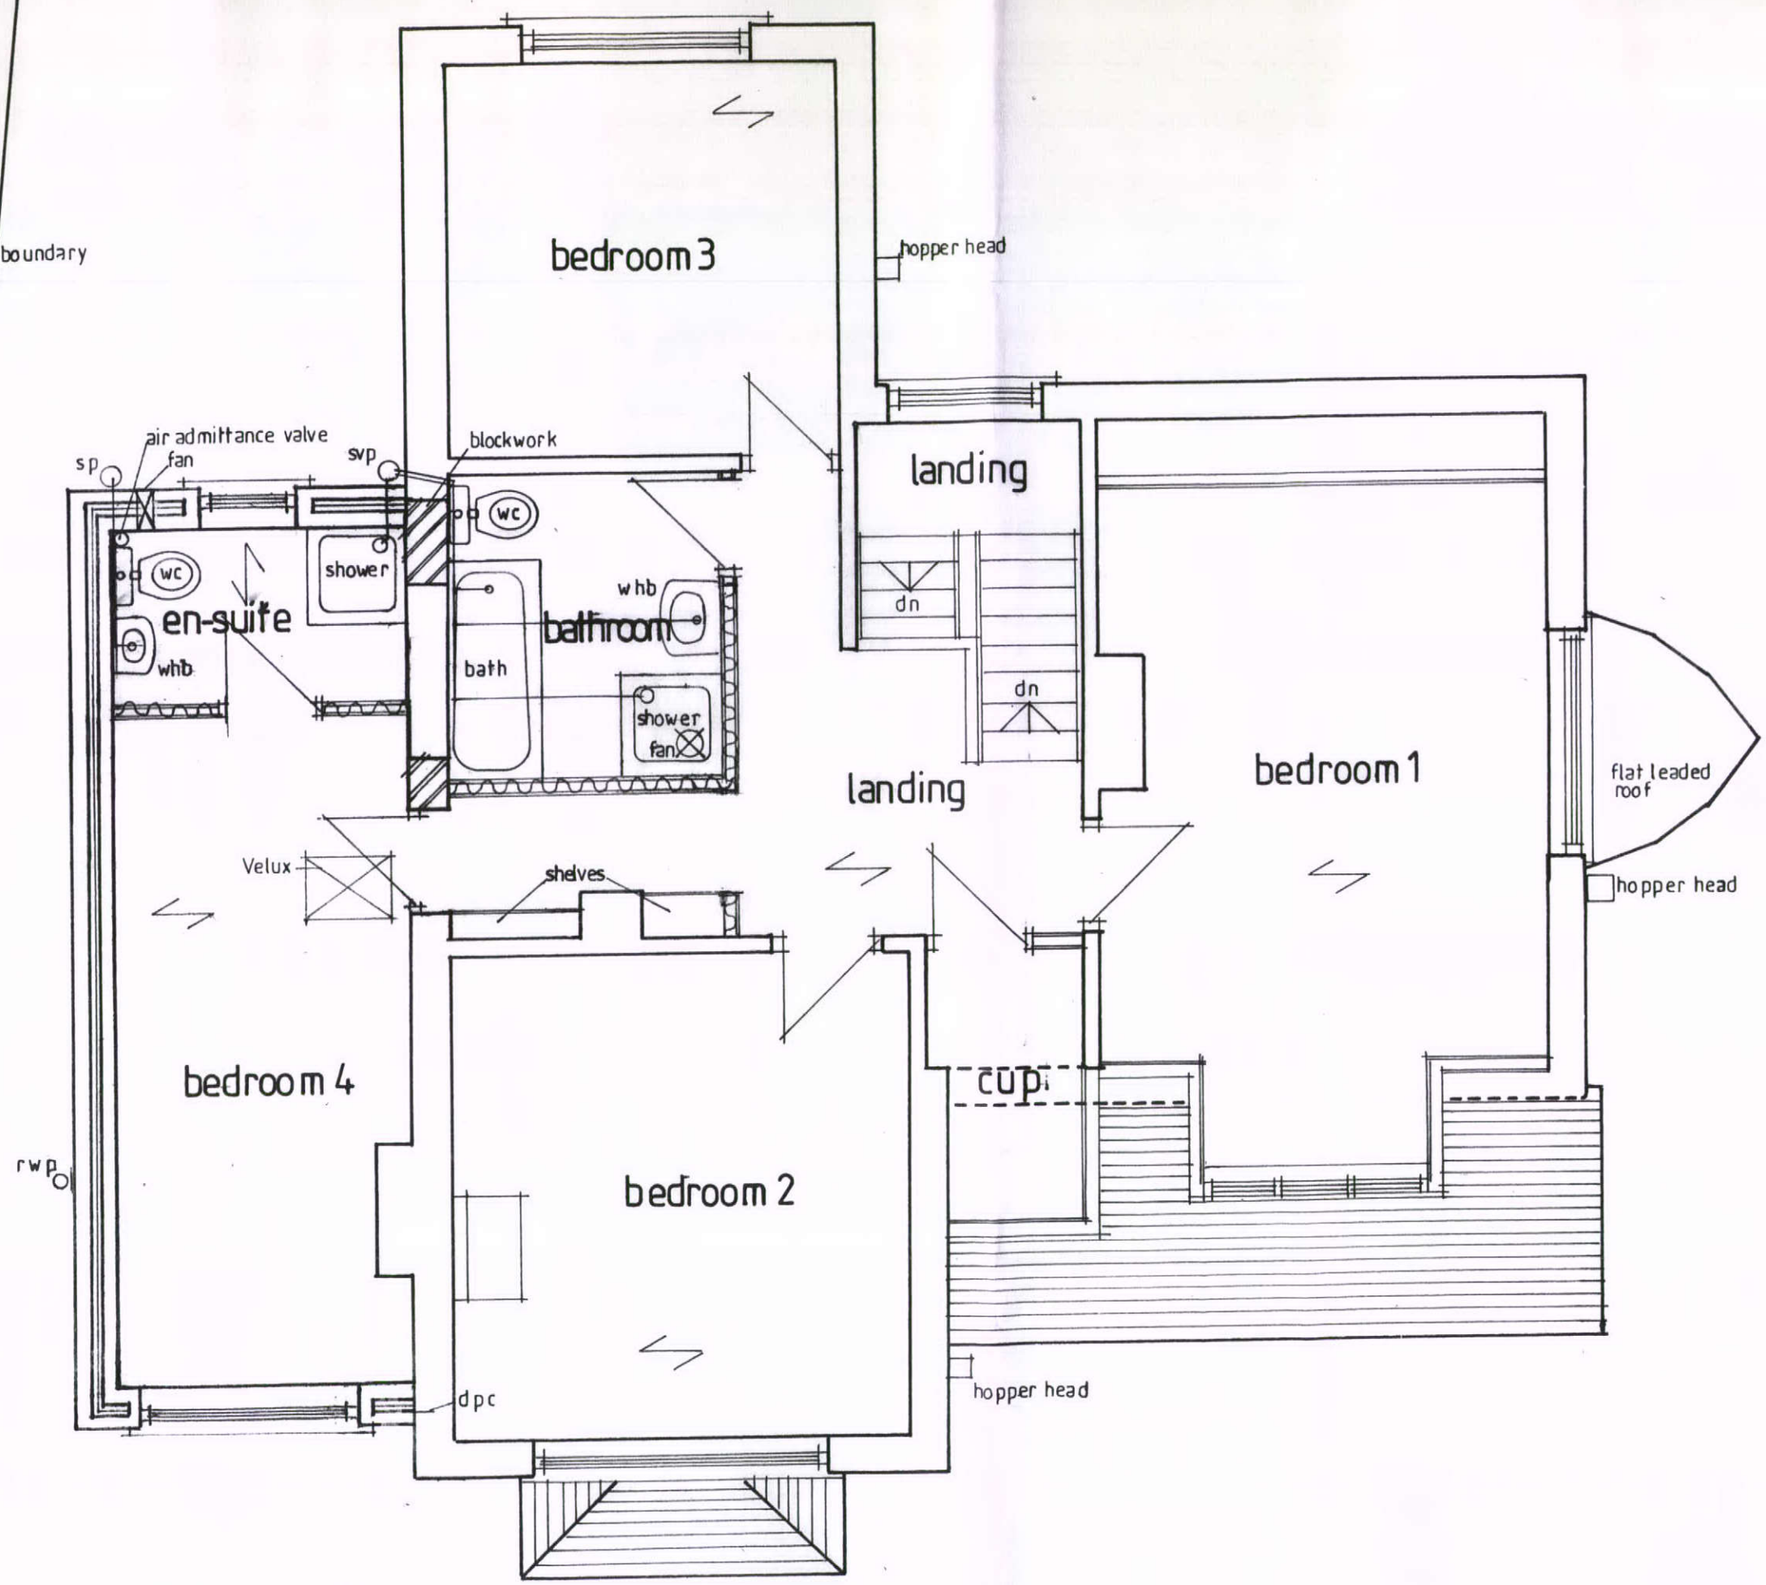

PROPOSED FIRST FLOOR PLAN.