
EXISTING SITE PLAN

N
W E
S

BOUNDARY OF PROPERTY

LAND OWNED BY THE APPLICANT

PROPOSED VEHICULAR ACCESS
at
HILLSIDE FARM,
DOLLY LANE,
BUXWORTH,
HIGH PEAK
for
MR. M WHEELTON.

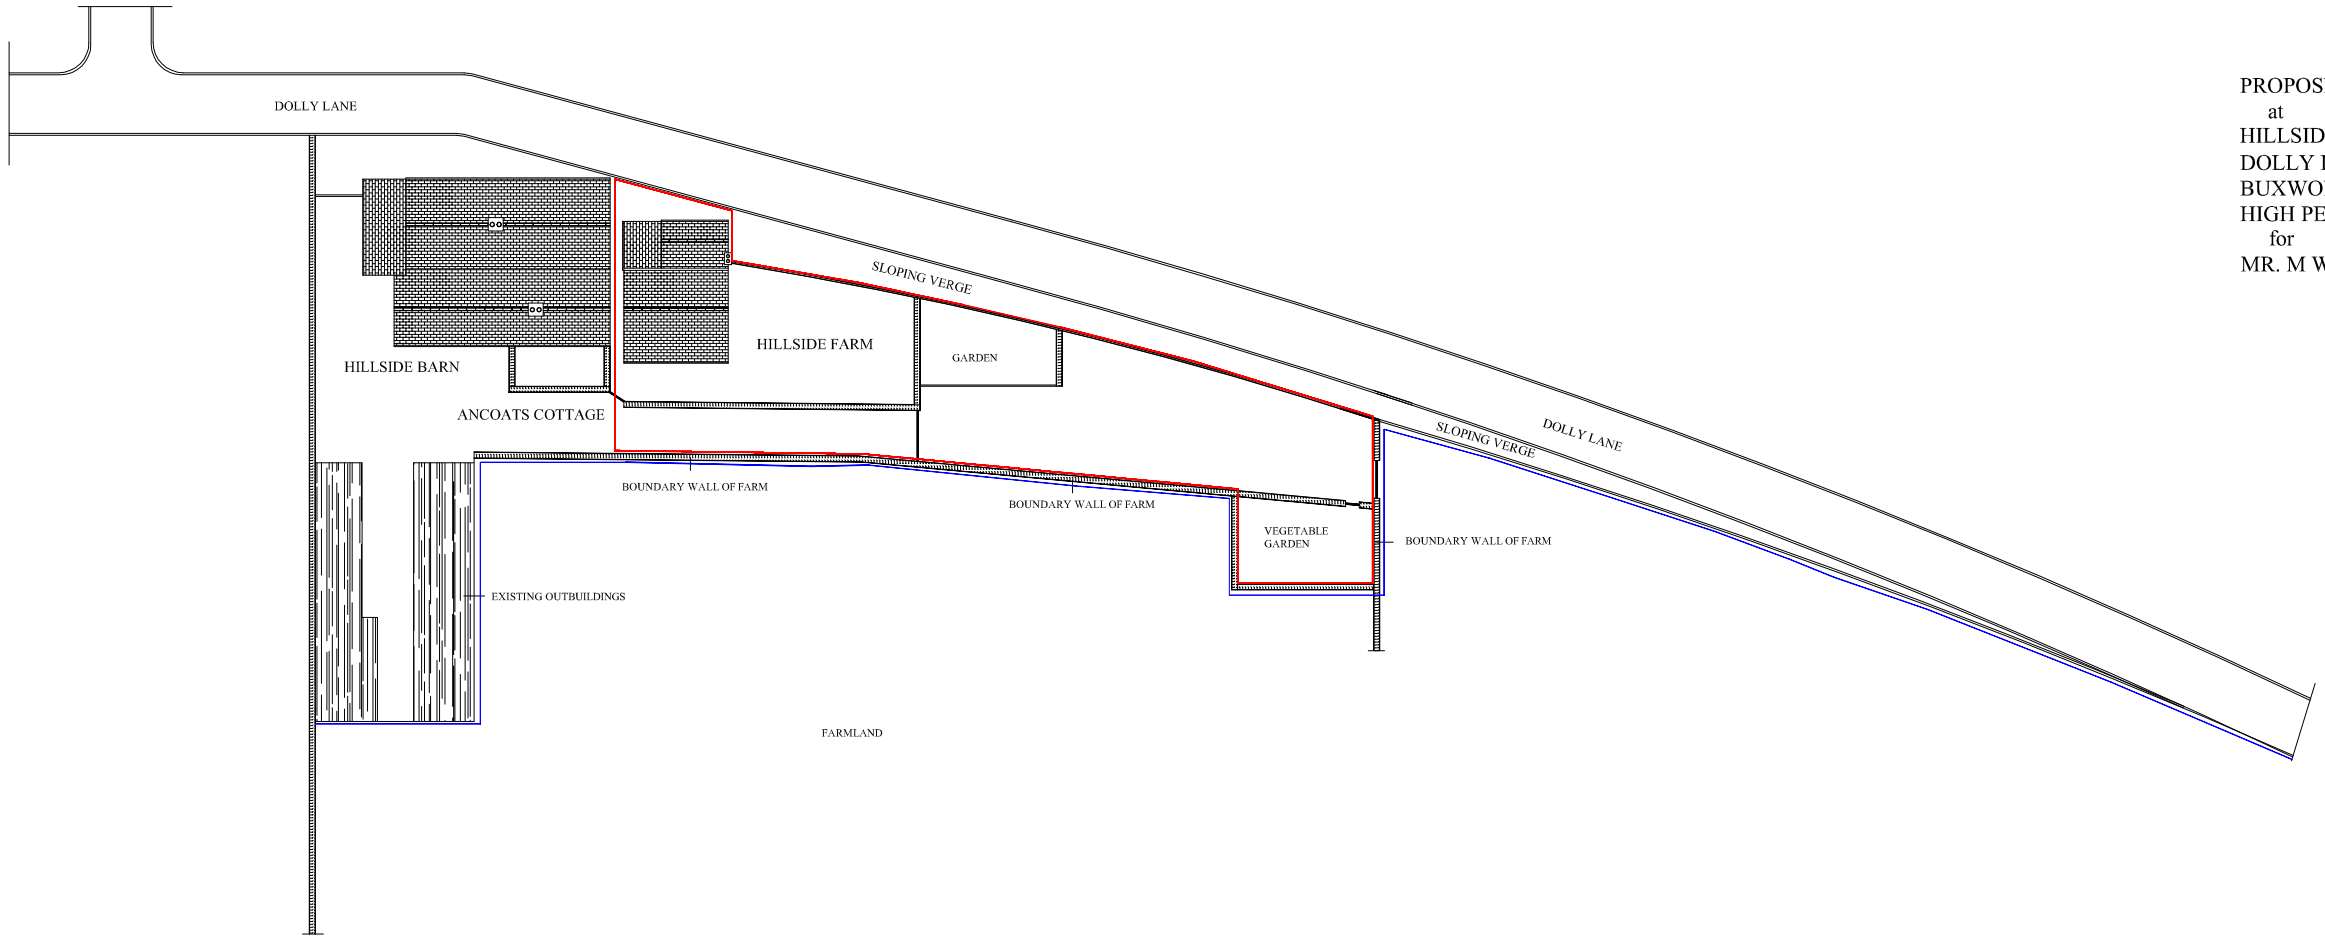

SCALE 1:500

DRAWING NO. 01