

CROSS SECTION INDICATING PROPOSED
LEVELS OF ROAD AND PARKING AREA

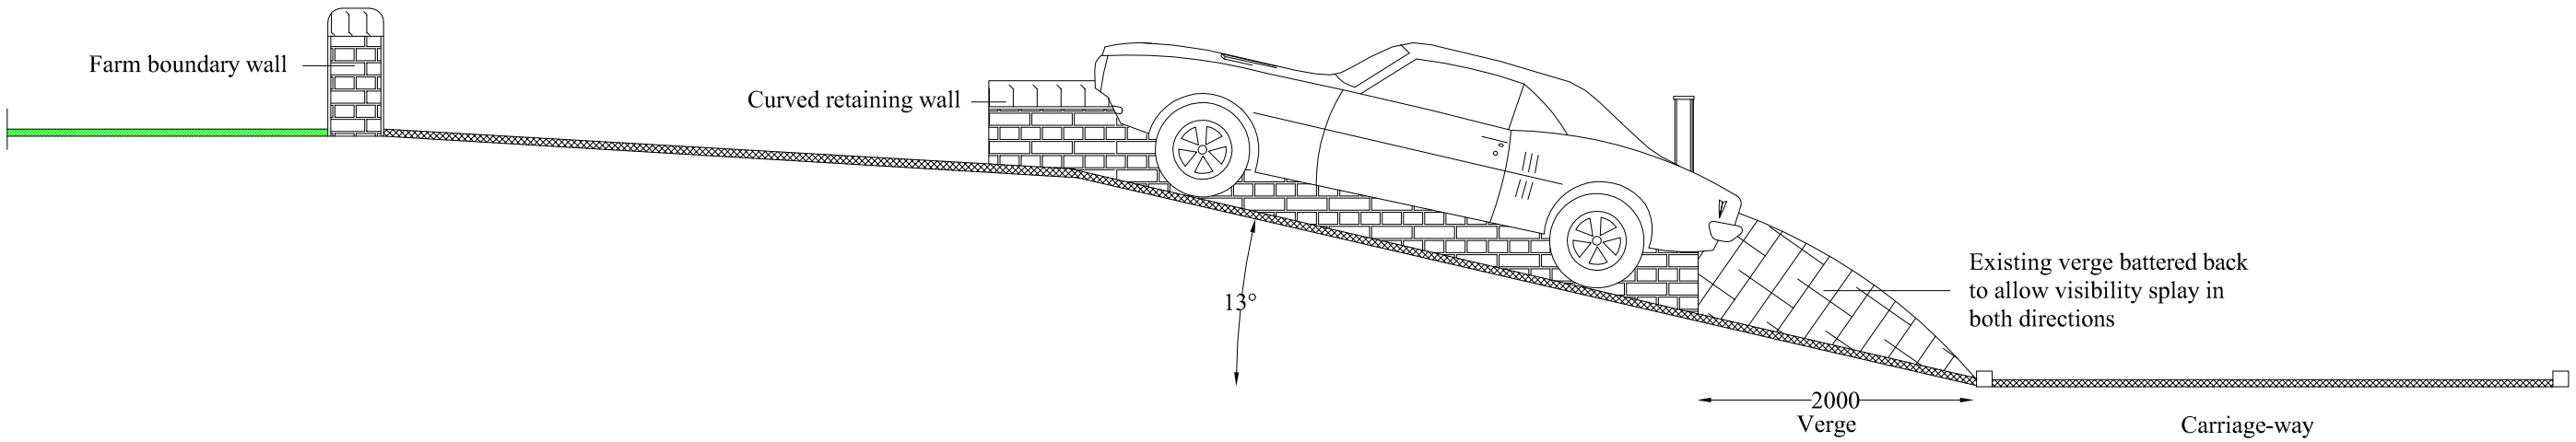


CROSS SECTION INDICATING ANGLE OF
DRIVE AND RETAINING WALL

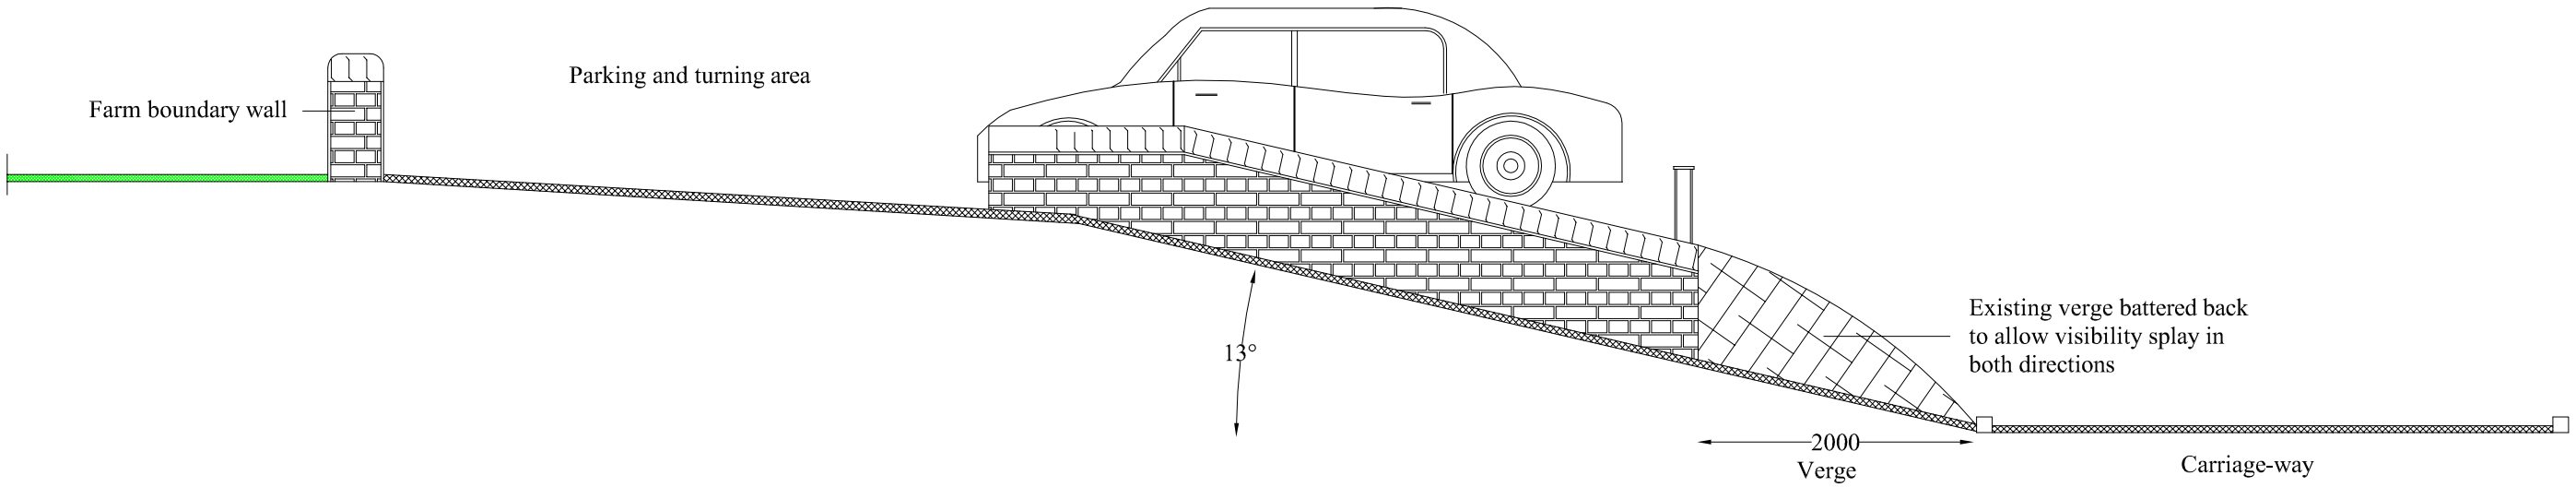


SCALE 1:5

DRAWING NO. 05