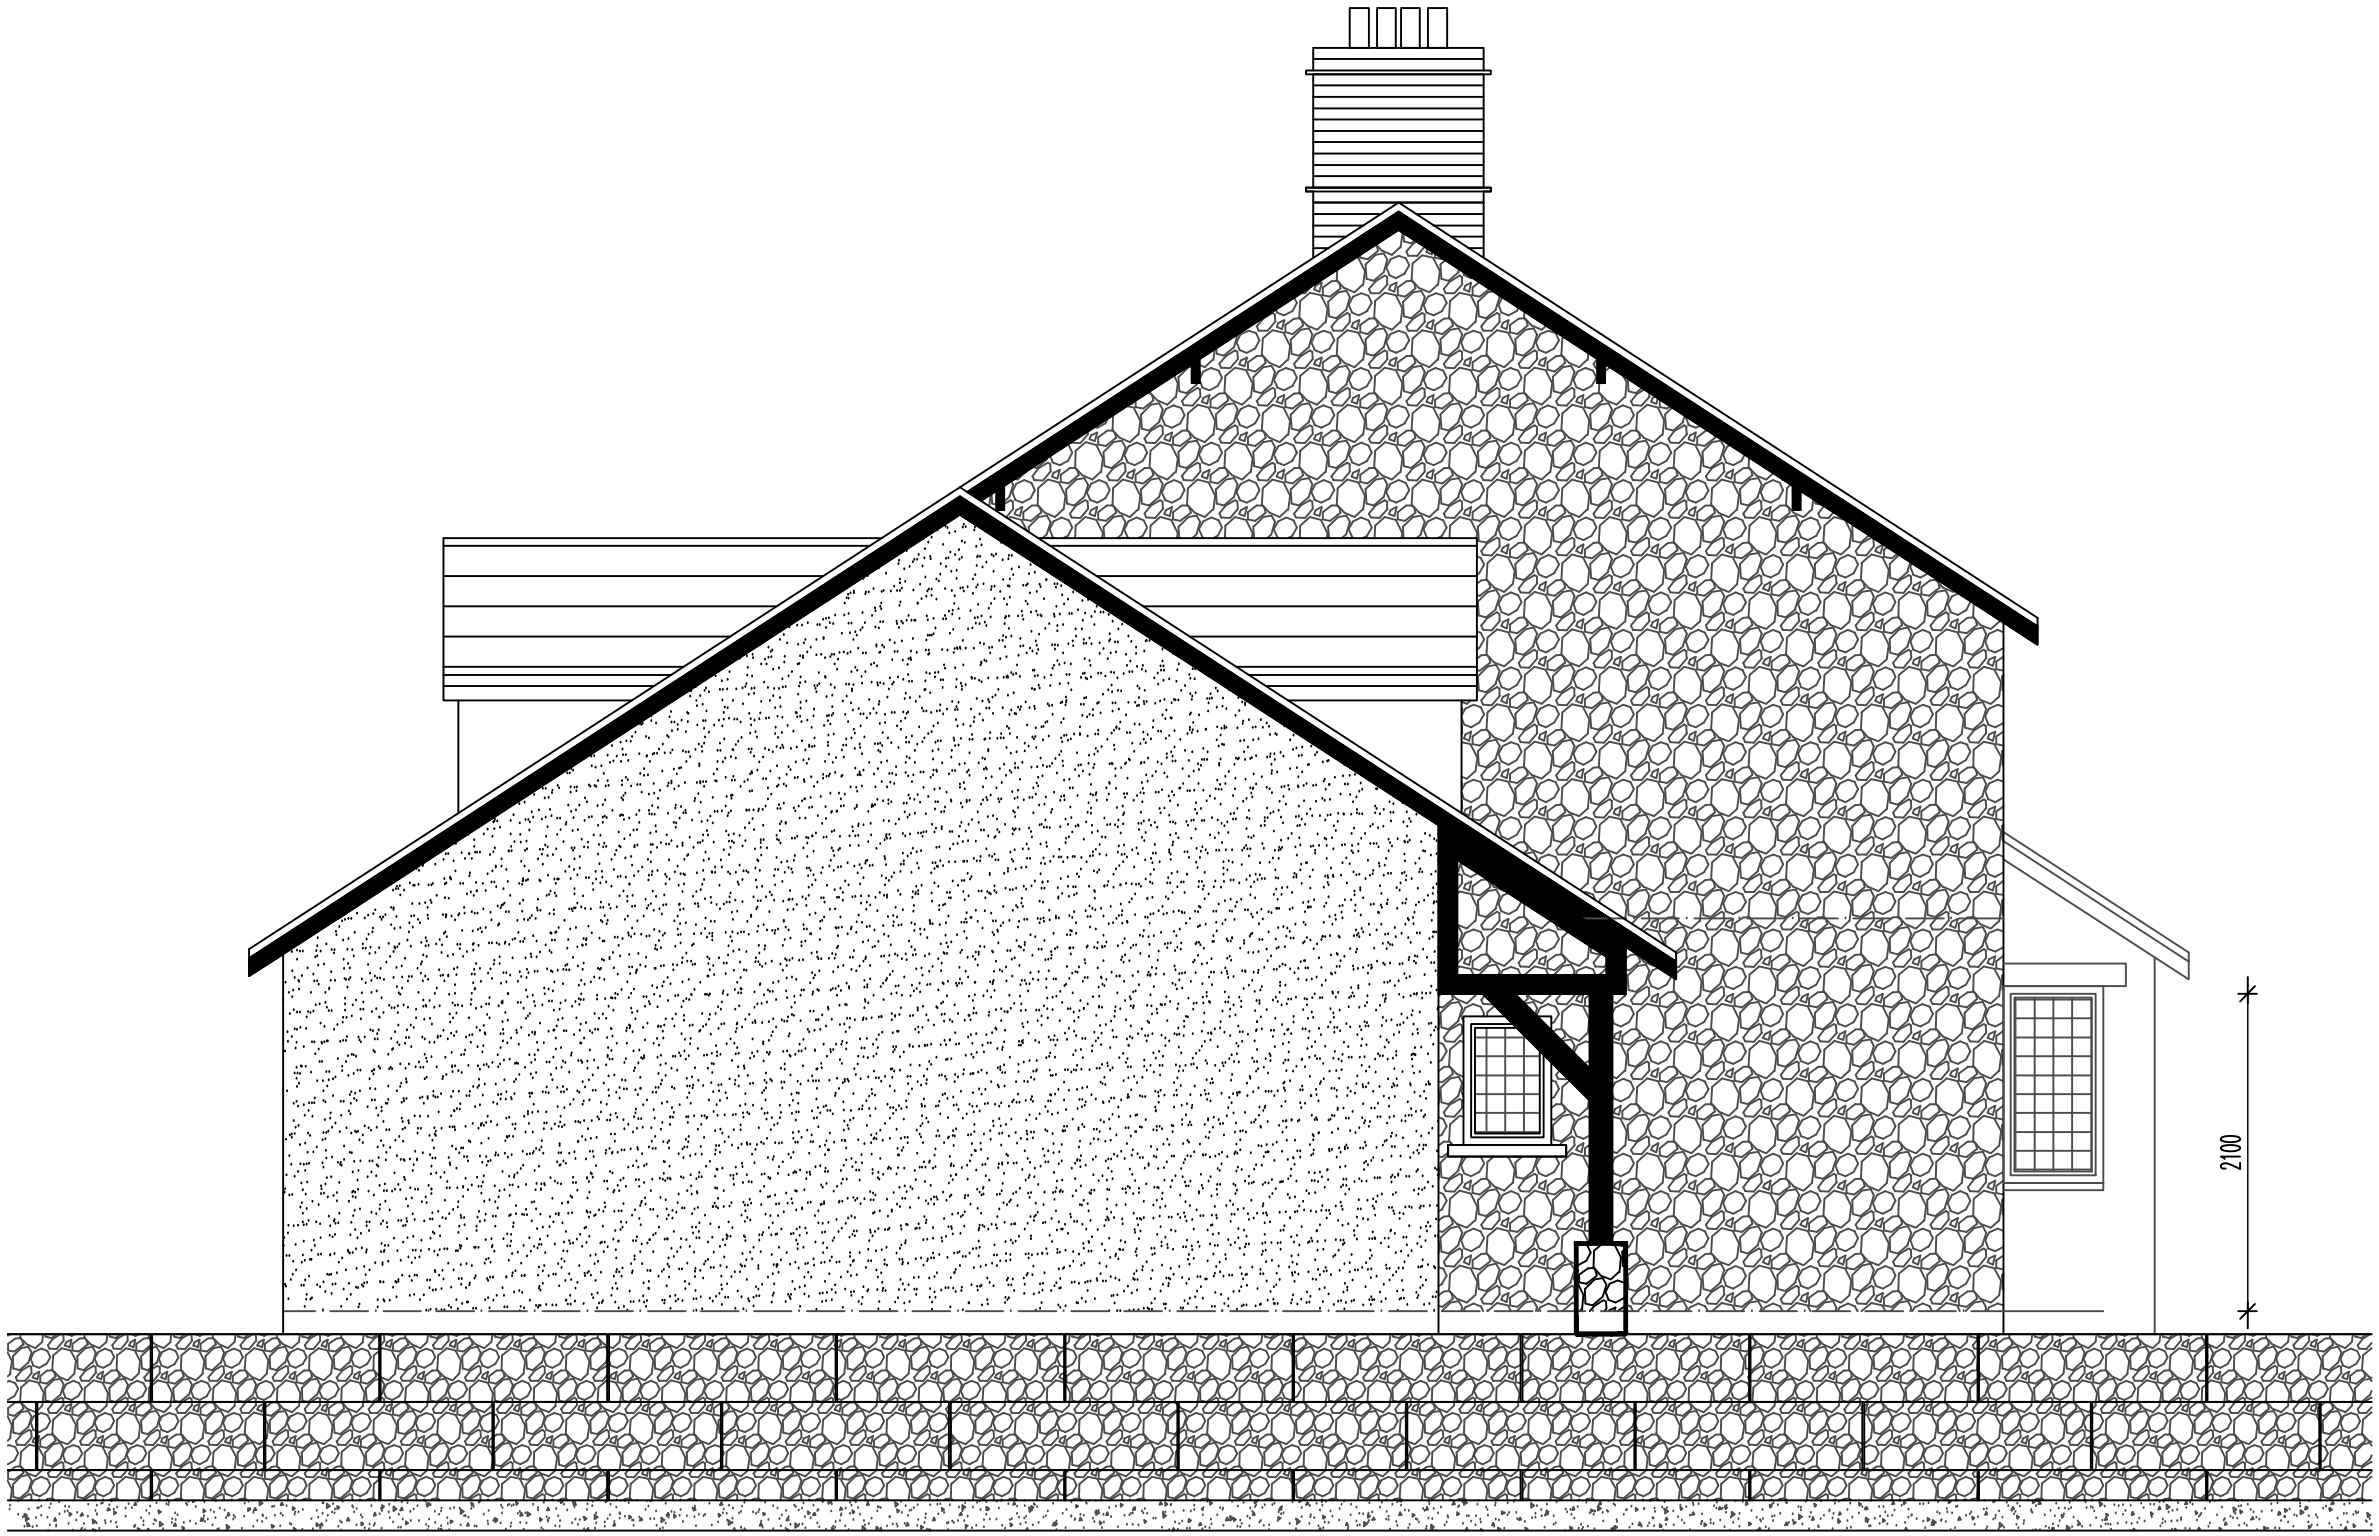



LINE OF RIVER AND
CONCRETE BASE TO TAKE
REINSTATED BOUNDARY
LIMESTONE WALL

FACED STONE RETAINING BLOCKS PUT IN PLACE
AT LINE WHERE EXISTING BOUNDARY WALL
COLLAPSED TO, TO ALLOW FOR A FIRM
INTERNAL LINE TO BUILD THE REINSTATED WALL
FROM AND REINSTATE THE BOUNDARY

# SIDE ELEVATION EXISTING WITH RETAINED LINE 1:50

# 39-41 MACCLESFIELD OLD ROAD

DWG: RIVERBANK BOUNDARY
39-41 MACCLESFIELD OLD ROAD
BUXTON

REVISIONS:

| | |
|---|---|
| 1:50 | CHECKED: |
| DATE: JULY 12 | DRAWN: |

©THIS DRAWING AND THE BUILDING WORKS DEPICTED ARE THE COPYRIGHT OF AJS ARCHITECTURE AND MAY NOT BE REPRODUCED OR AMENDED EXCEPT BY WRITTEN PERMISSION. NO LIABILITY WILL BE ACCEPTED FOR AMENDMENTS MADE BY OTHER PERSONS. - DO NOT SCALE OFF DRAWING, CONFIRM ALL DIMS ON SITE

A.J.S ARCHITECTURE
32 carr road.
buxton.
derbyshire.
sk17 6wf.
h: 01298 26062
m: 07794 400237



EXISTING 02

39-41 MACC OLD