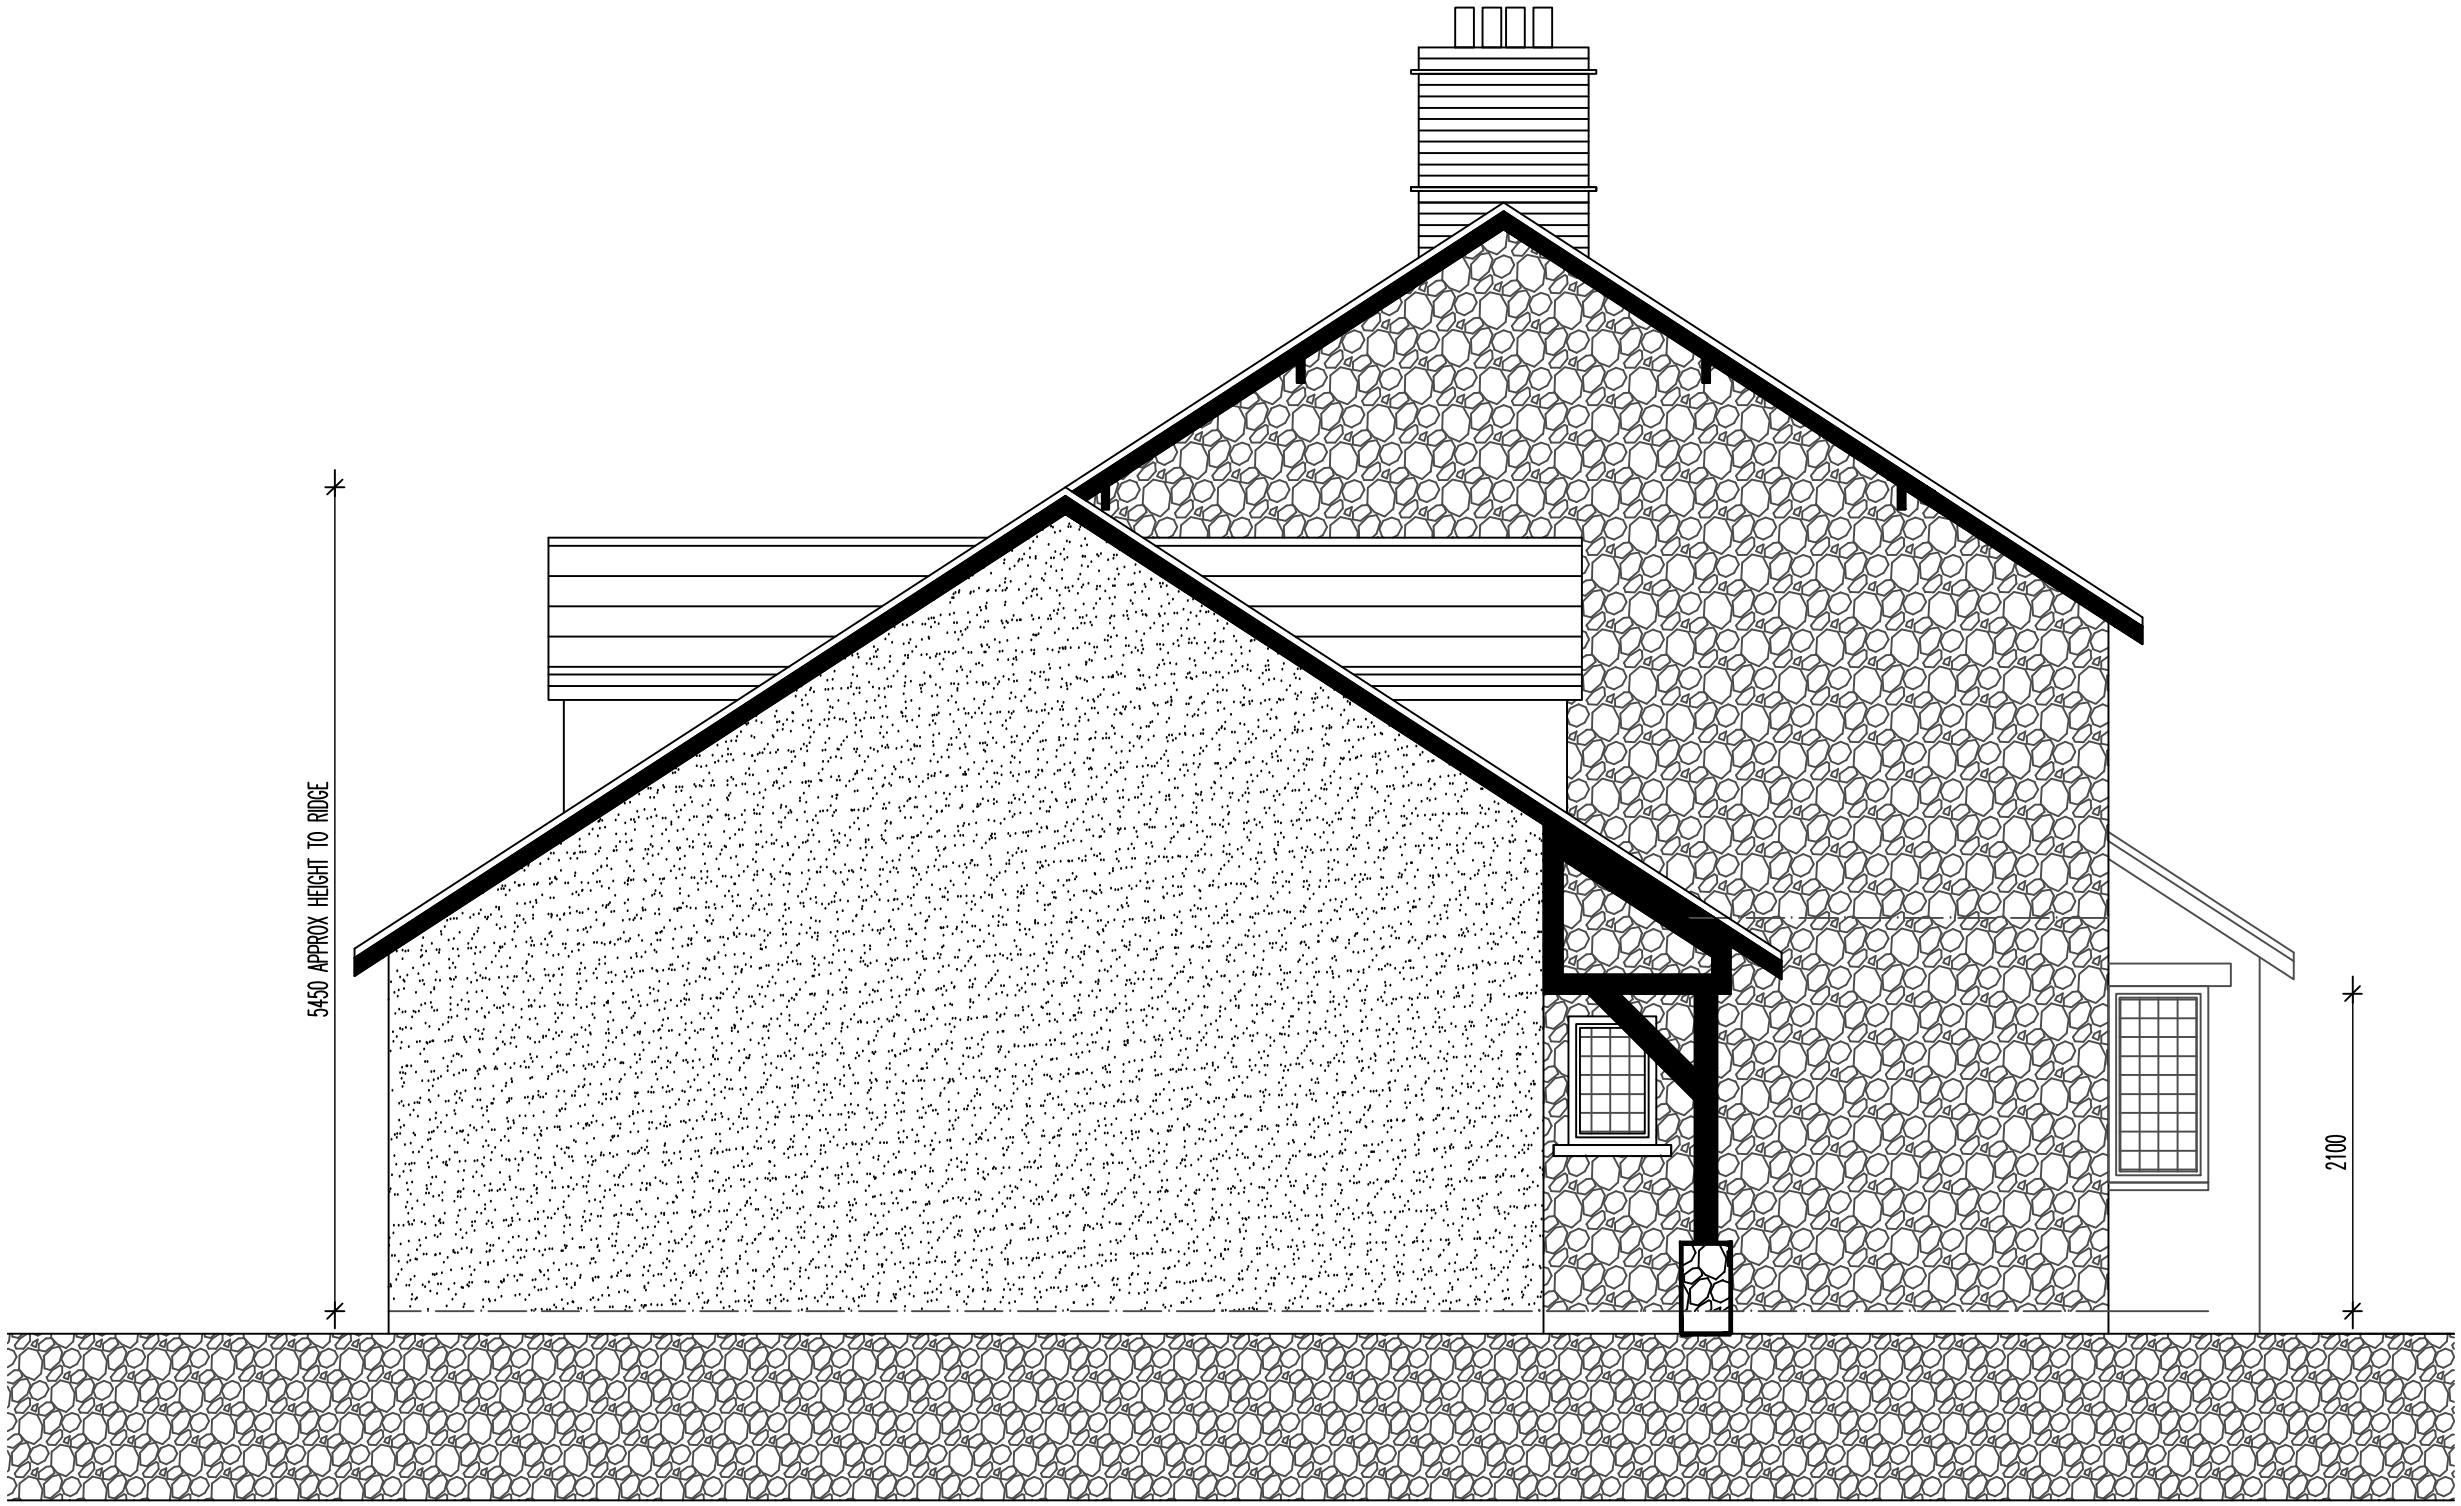


REINSTATED LINE OF LIMESTONE RIVERBANK BOUNDARY

AS PROPOSED, THE EXISTING WALL LINE (APPROX POSITION INDICATED BY THE CONCRETE BASE) IS TO BE REINSTATED IN RANDOM LIMESTONE TO MATCH THE EXISTING WITH THE AREA BACK FILLED WITH A DIMINISHING THICKNESS OF REINFORCED CONCRETE TO TIE BACK TO THE RETAINED STRUCTURES IN PLACE. THIS WORK ALLOWS FOR A VERY SOLID BASE TO PREVENT FURTHER BANK EROSION

SIDE ELEVATION PROPOSED WITH LIMESTONE WALL 1:50

39-41 MACCLESFIELD OLD ROAD

DWG: RIVERBANK BOUNDARY
39-41 MACCLESFIELD OLD ROAD
BUXTON

REVISIONS:

1:50	CHECKED:
DATE: JULY 12	DRAWN:

©THIS DRAWING AND THE BUILDING WORKS DEPICTED ARE THE COPYRIGHT OF AJS ARCHITECTURE AND MAY NOT BE REPRODUCED OR AMENDED EXCEPT BY WRITTEN PERMISSION. NO LIABILITY WILL BE ACCEPTED FOR AMENDMENTS MADE BY OTHER PERSONS. - DO NOT SCALE OFF DRAWING, CONFIRM ALL DIMS ON SITE

A.J.S ARCHITECTURE
32 carr road.
buxton.
derbyshire.
sk17 6wf.
h: 01298 26062
m: 07794 400237



PROPOSED 02

39-41 MACC OLD