
HPK/2012/0431

24 JUL 2012

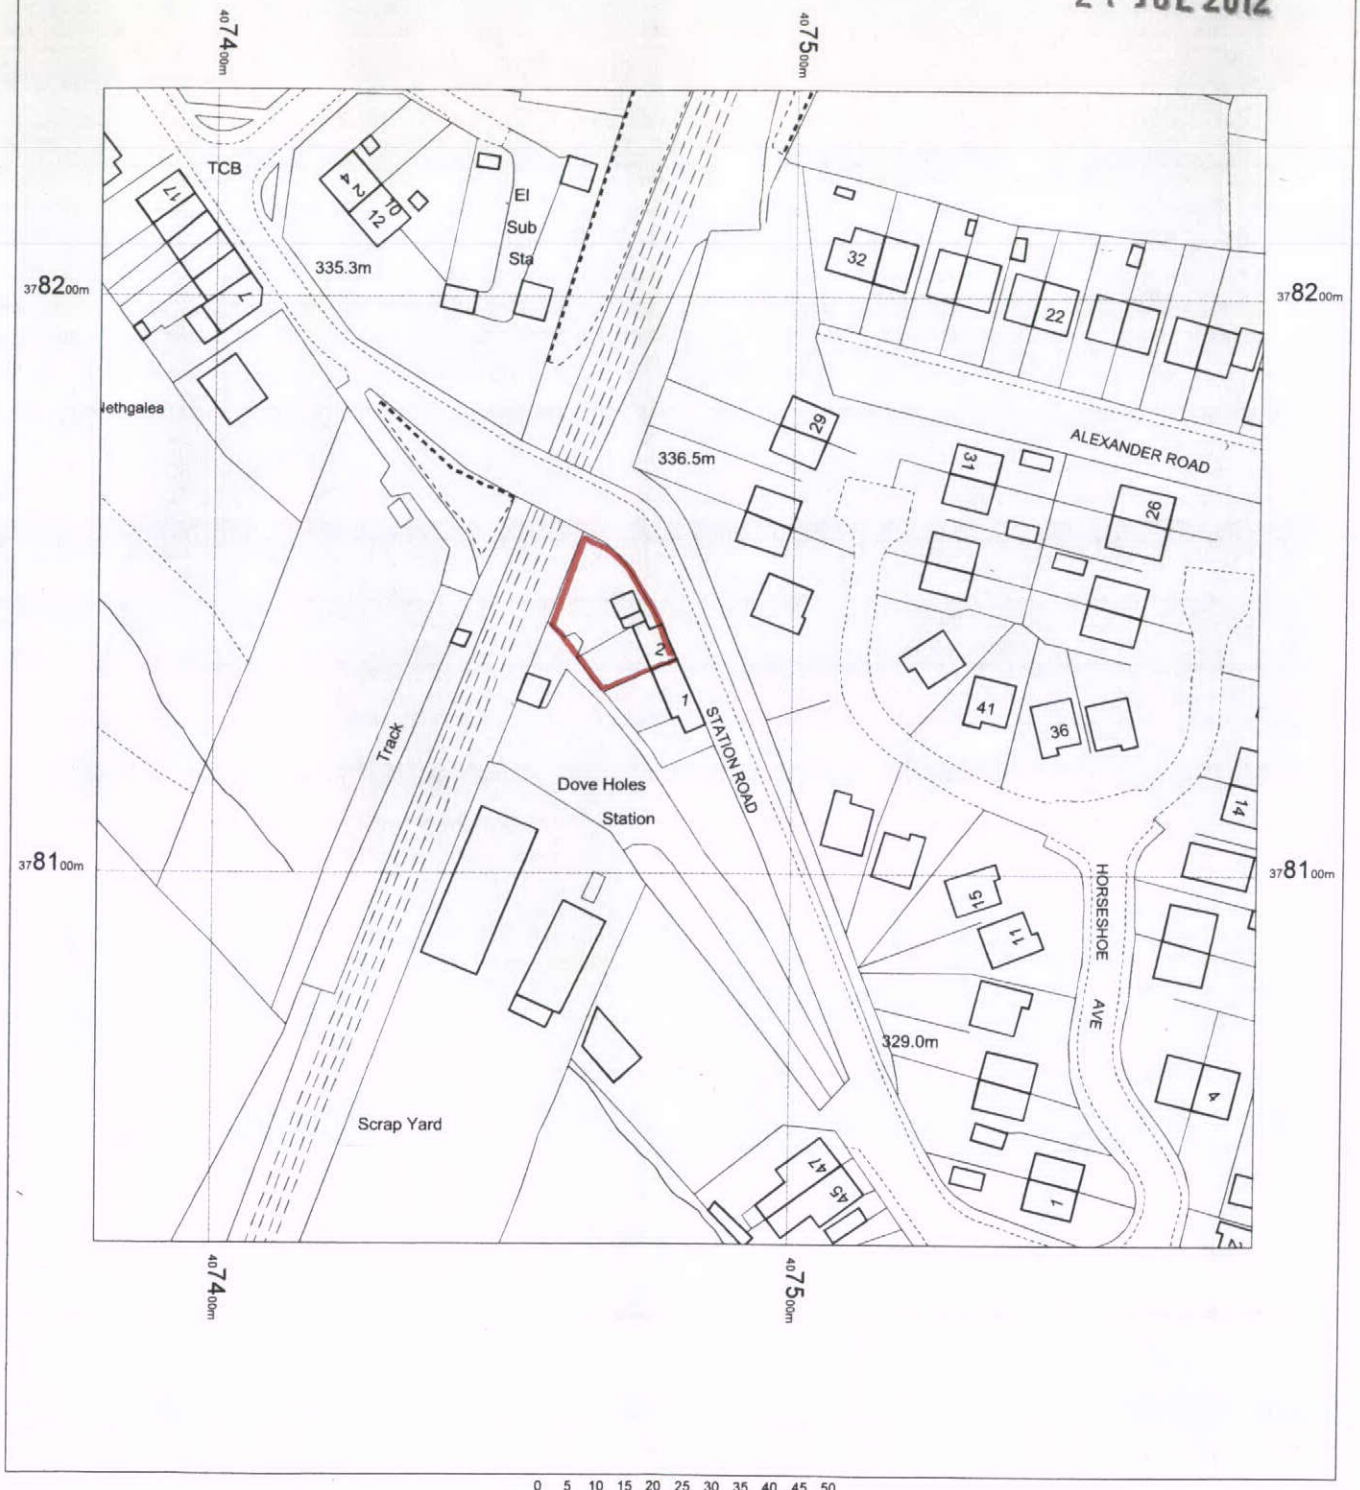


2 Railway Cottages
Station Road
Dove Holes
SK17 8DH

OS Mastermap
09 July 2012, ID: MDP-00162250
www.mapdataportal.co.uk

1:1250 scale print at A4, Centre: 407480 E, 378136 N

©Crown Copyright. Licence no. 100019980

N

Mapping sourced from Ordnance Survey

Maps @ Malcolm Hughes Ltd
Tel: 0161 926 0650