

PROPOSED SINGLE STOREY EXTENSION @ 2 RAILWAY COTTAGES, STATION ROAD, DOVE HOLES. SK17 8DH.

HPK/2012/0431

24 JUL 2012

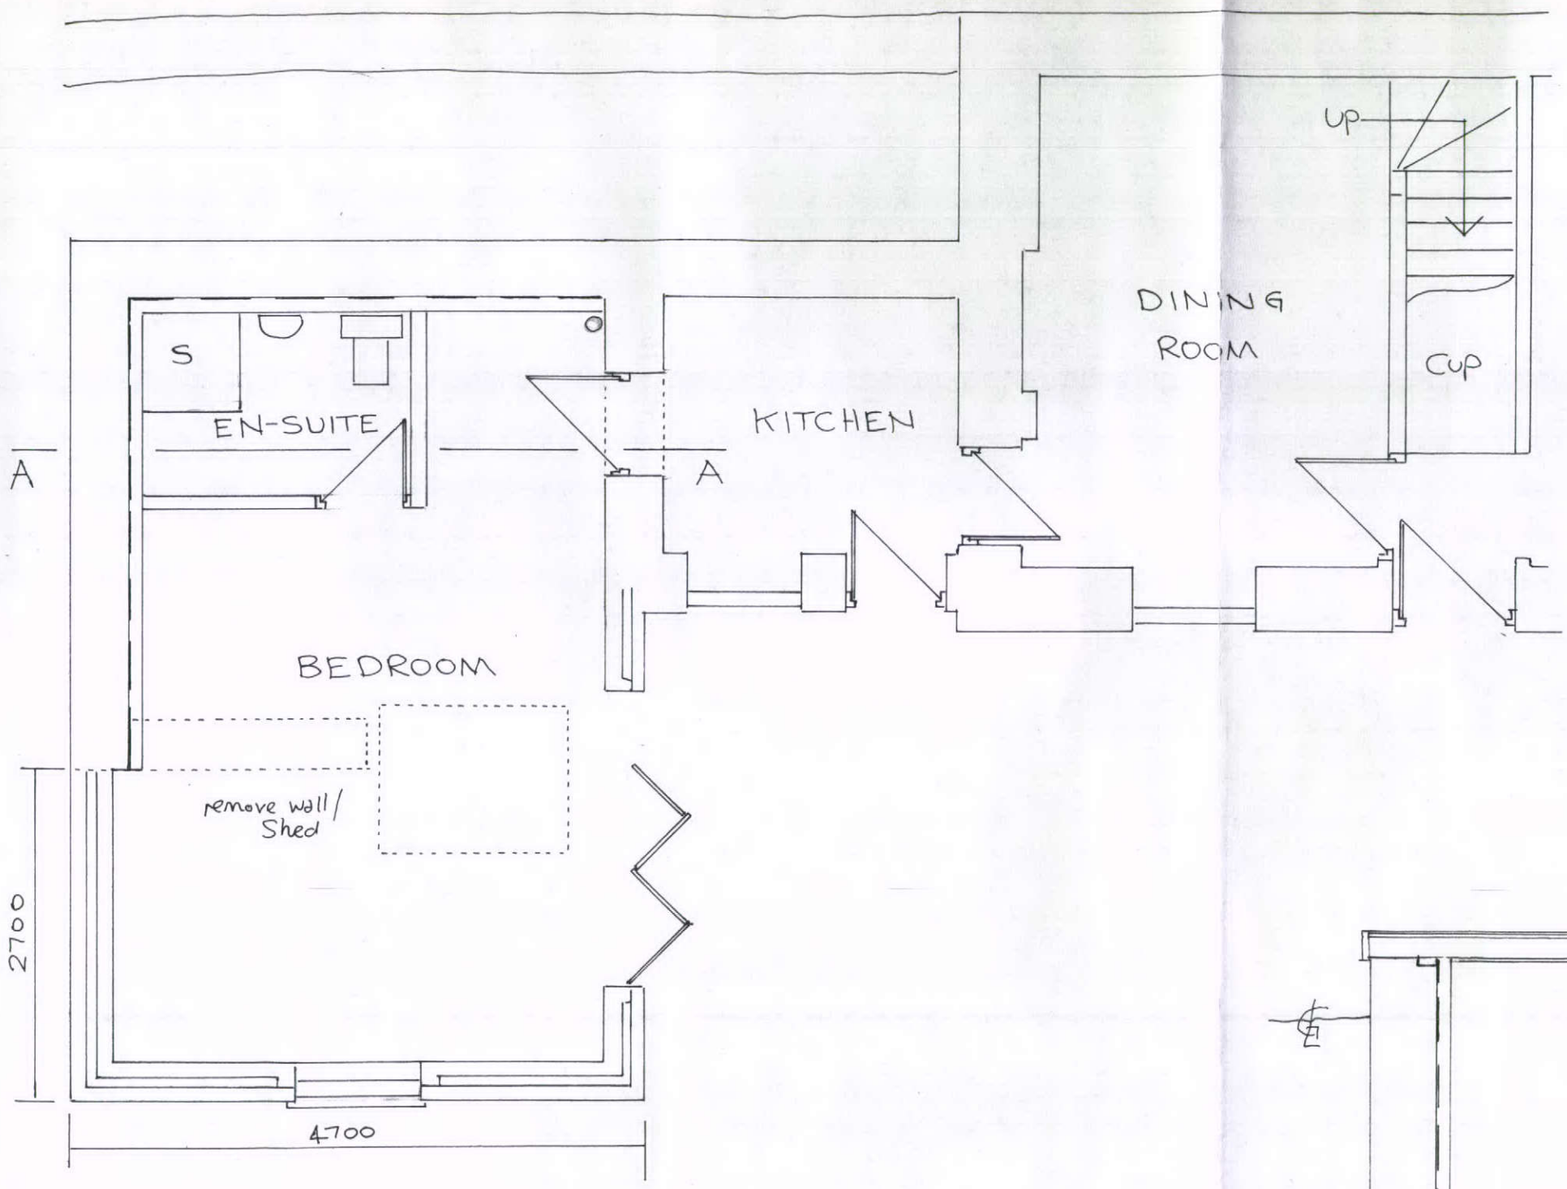

PROPOSED GROUND FLOOR
Scale · 1:50. @ A3

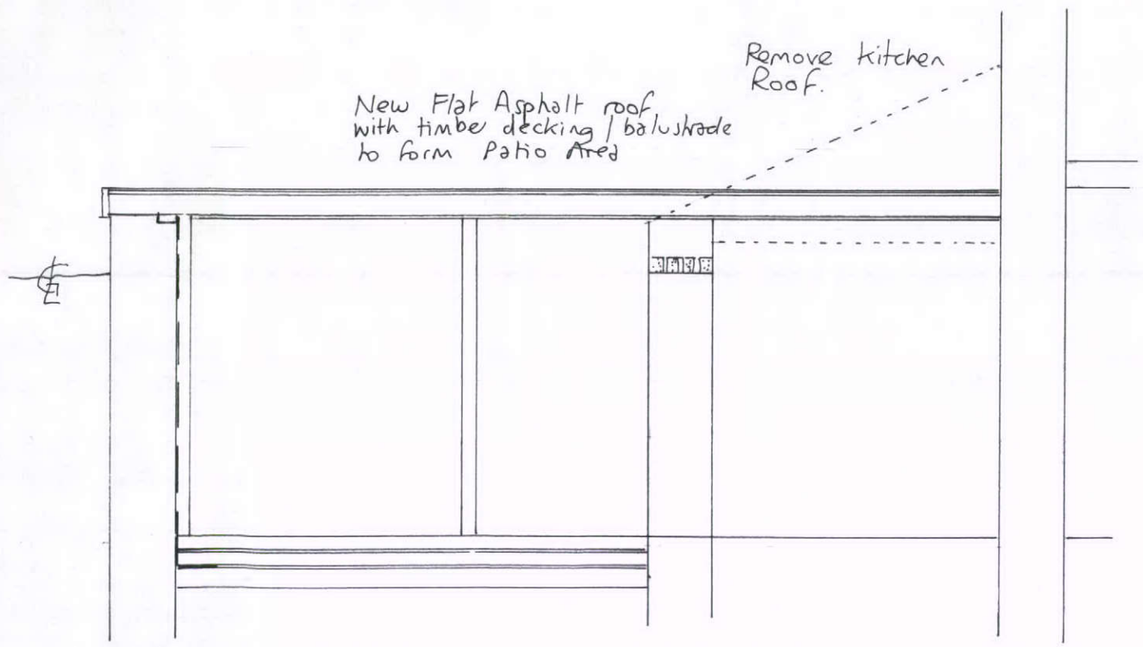

SECTION A-A.

R L ALLEN Draughtsman.

Drawing N° R2560/3.