

HPK/2012/0428

SHEET 1A.

EXISTING EAST FRONT ELEVATION.

25 JUL 2012

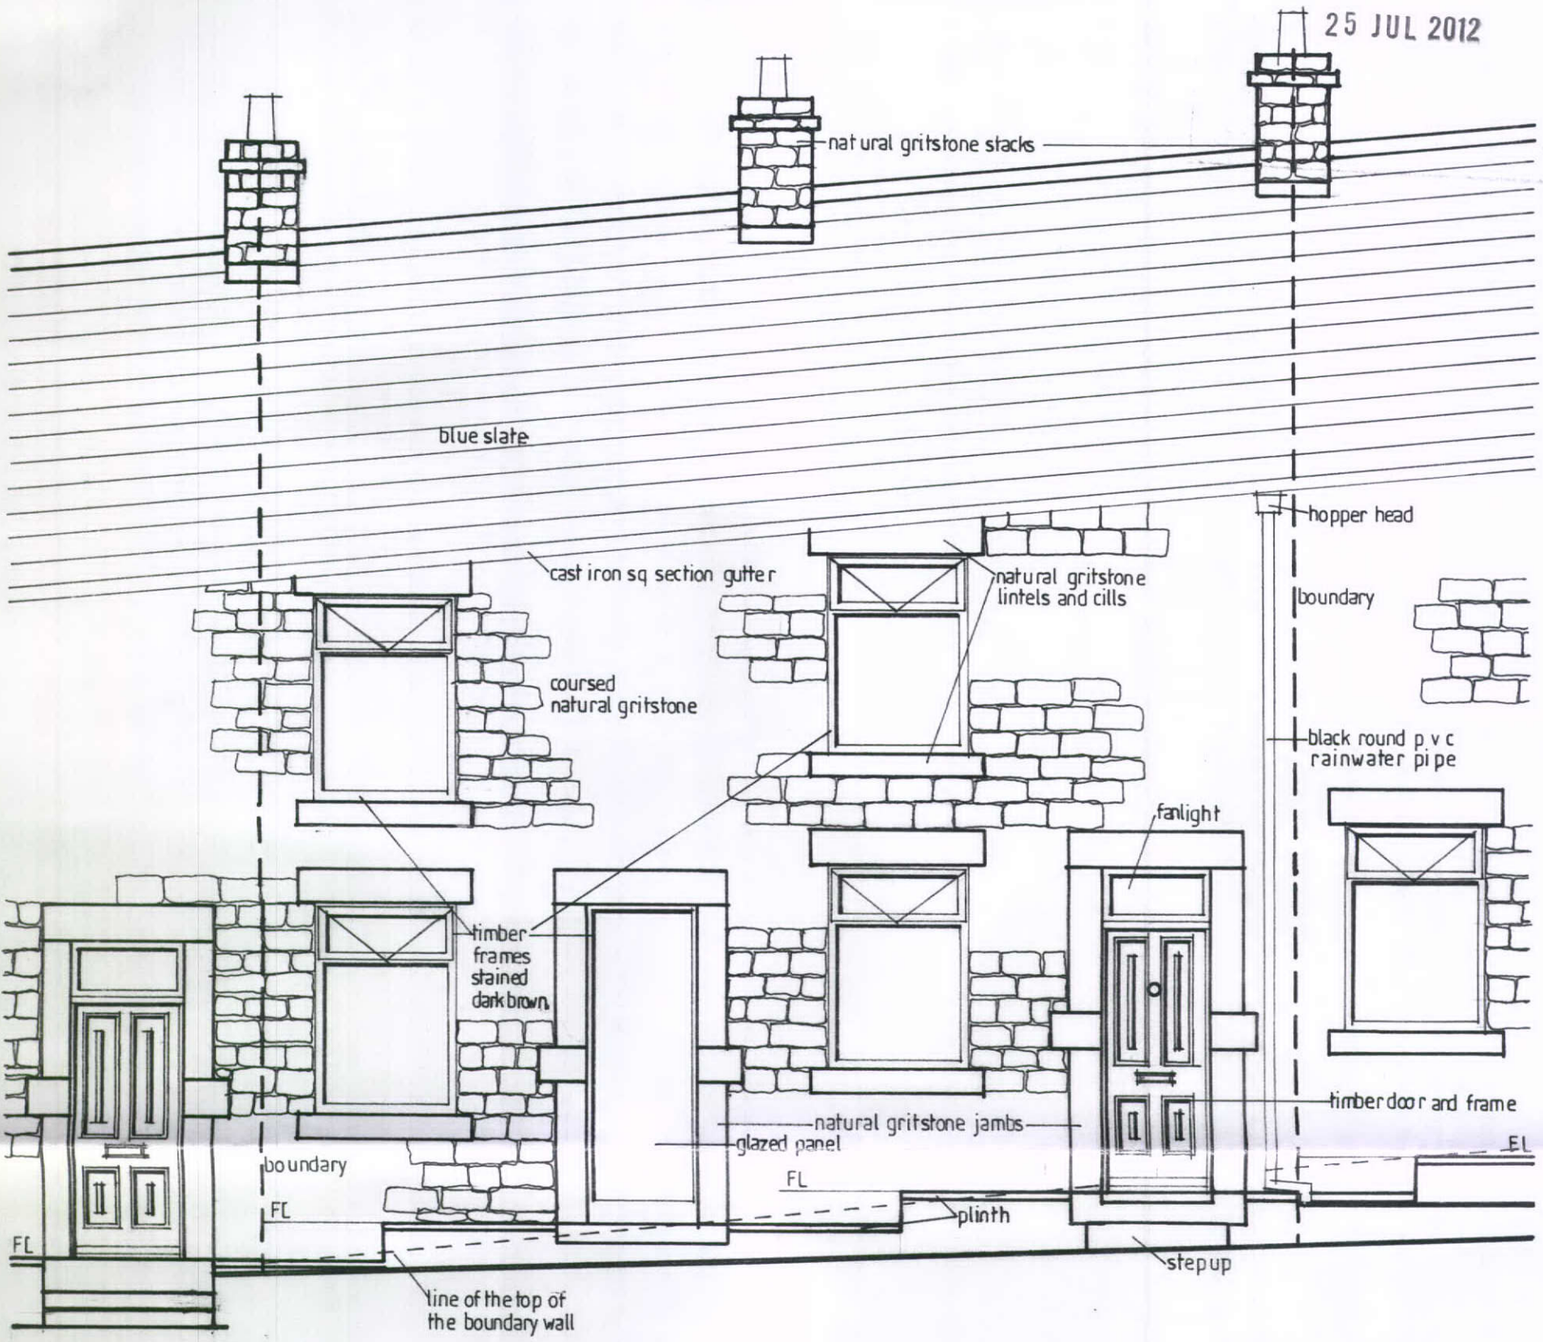

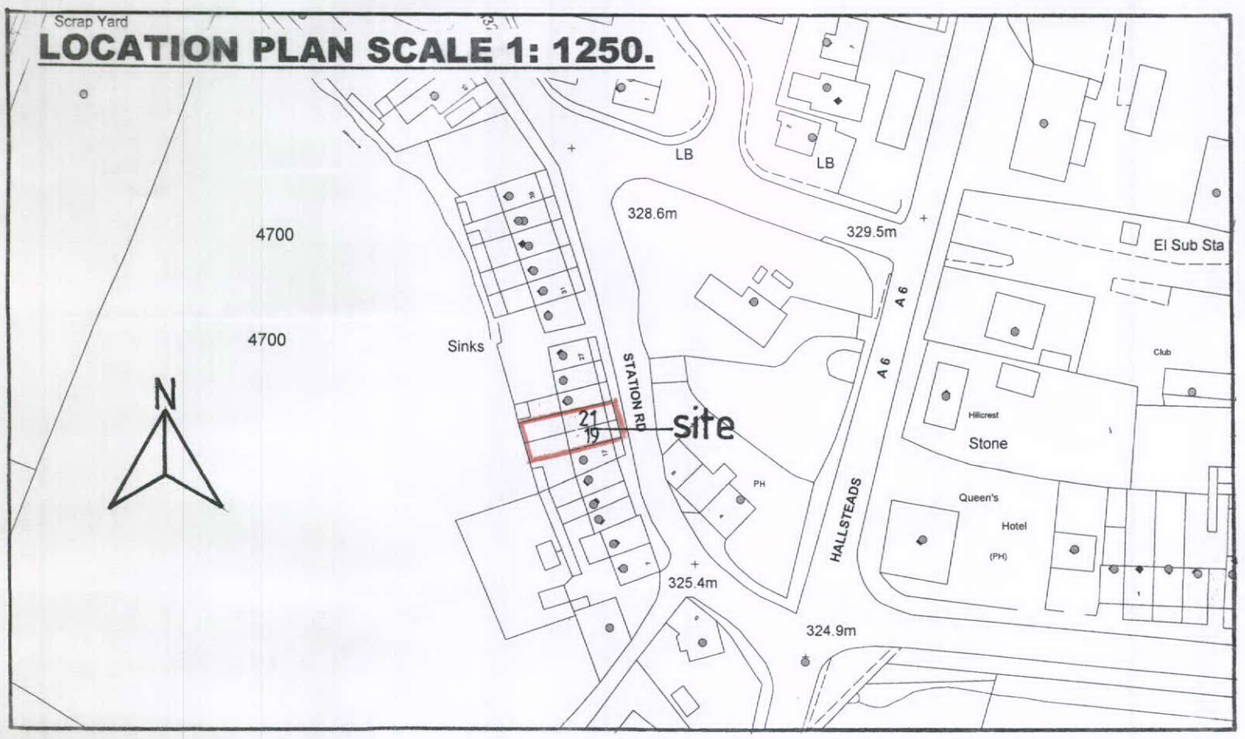

PROPOSED ADDITION OF A FRONT PORCH AT 19/21, STATION ROAD, DOVE HOLES, BUXTON, DERBYSHIRE. SK17 8DH.

FOR MR AND MRS T. PIPER.

SCALE 1: 50. AMENDED JULY 2012.