
## PROPOSED EAST FRONT ELEVATION.

HPK/ 2012 /SHEET 2A.

25 JUL 2012

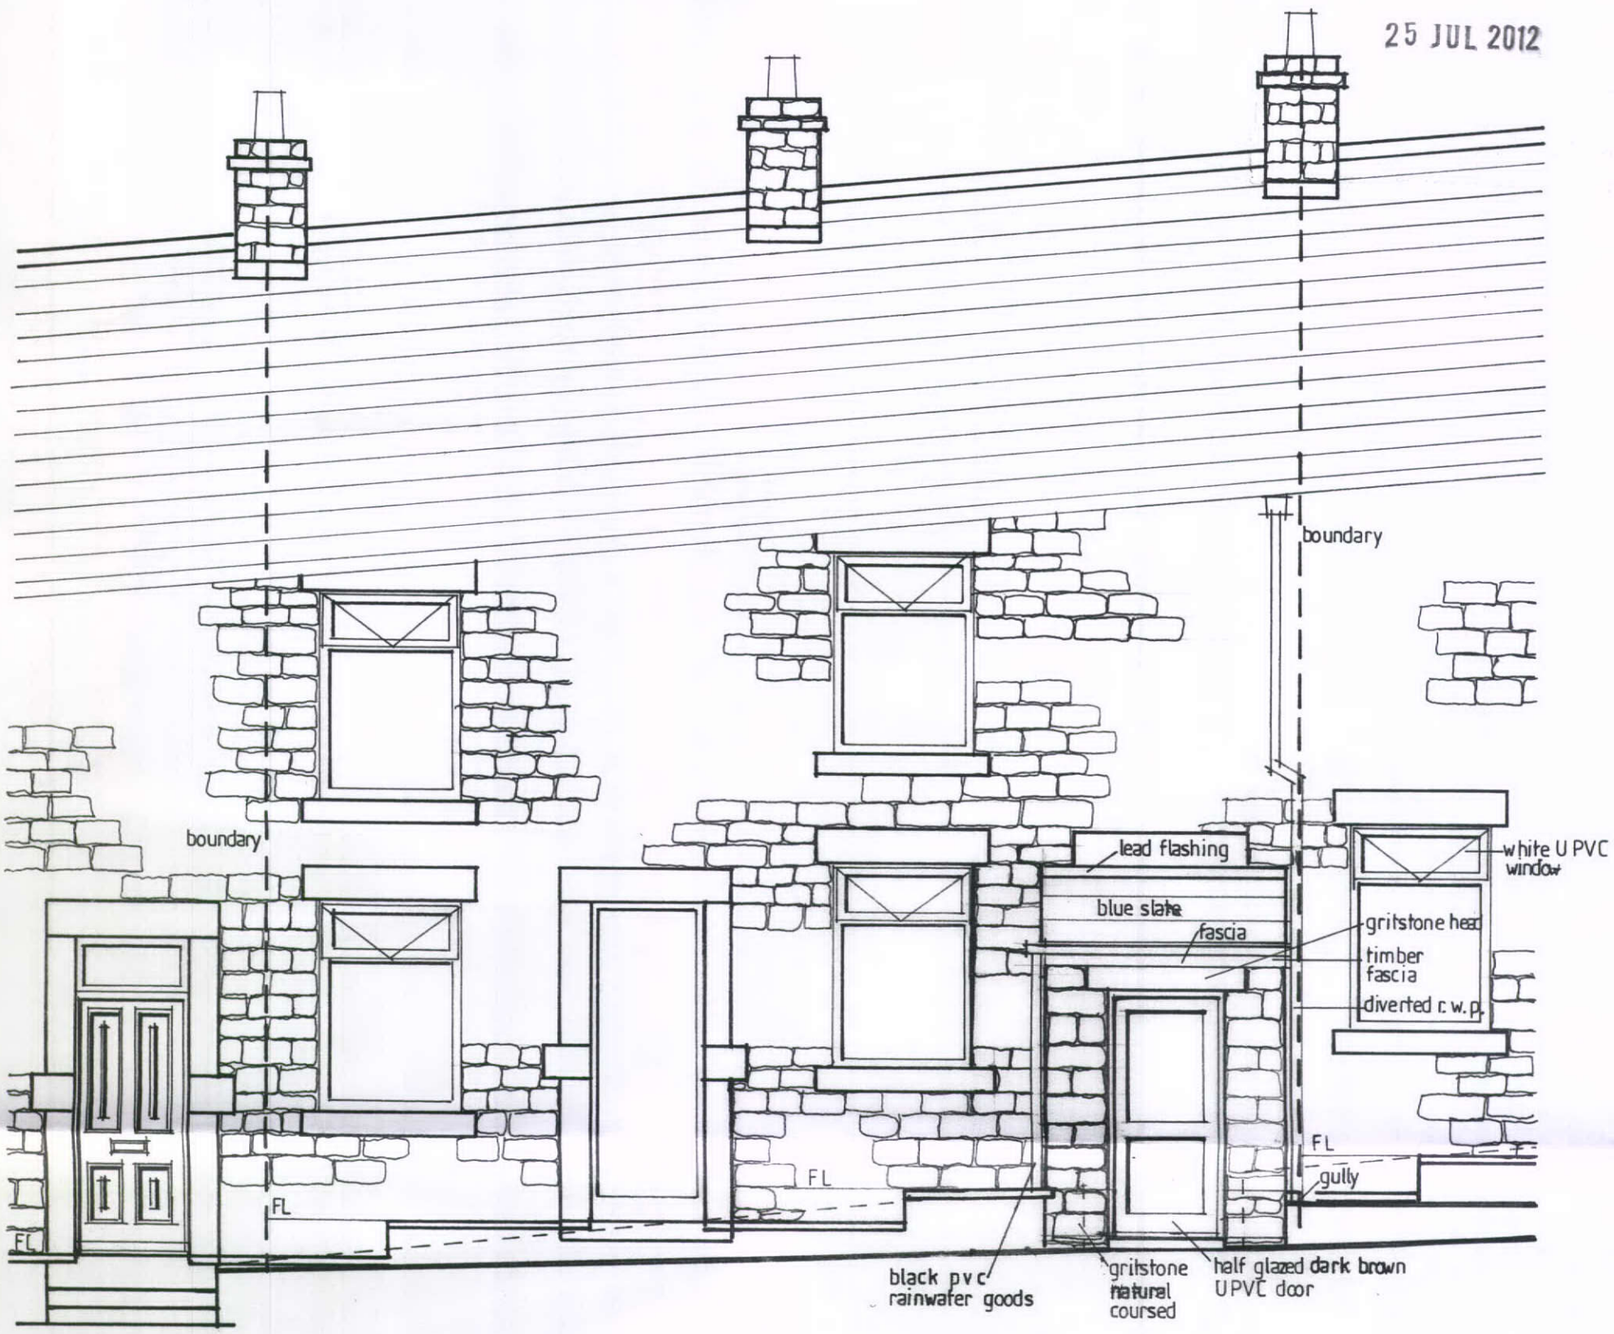


## SITE PLAN SCALE 1: 500.

