Front



West Gable



Rear



East Gable




Notes


Jennings Design Associates take no responsibility for any dimensions obtained by scaling from this drawing. If no dimension is shown the recipient must ascertain the dimension specifically from the Architect or by site measurement. Supplying this drawing in digital form is solely for convenience and no reliance may be placed on digital data. All data must be checked against hard copy. Dimensions must be checked on site. Any discrepancies must be reported to the Architect immediately. This drawing is copyright of Jennings Design Associates

Unit	Gross Floor Area
A	136m²
B	199m²
C	67m²
D	30m²
E	10m²


Basement

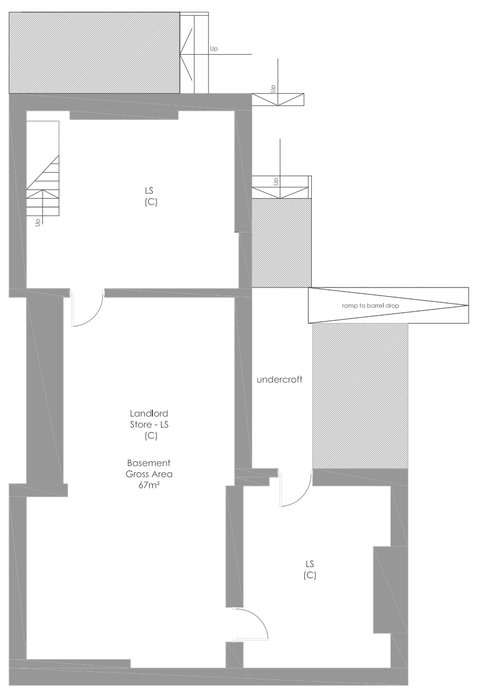

Ground Floor

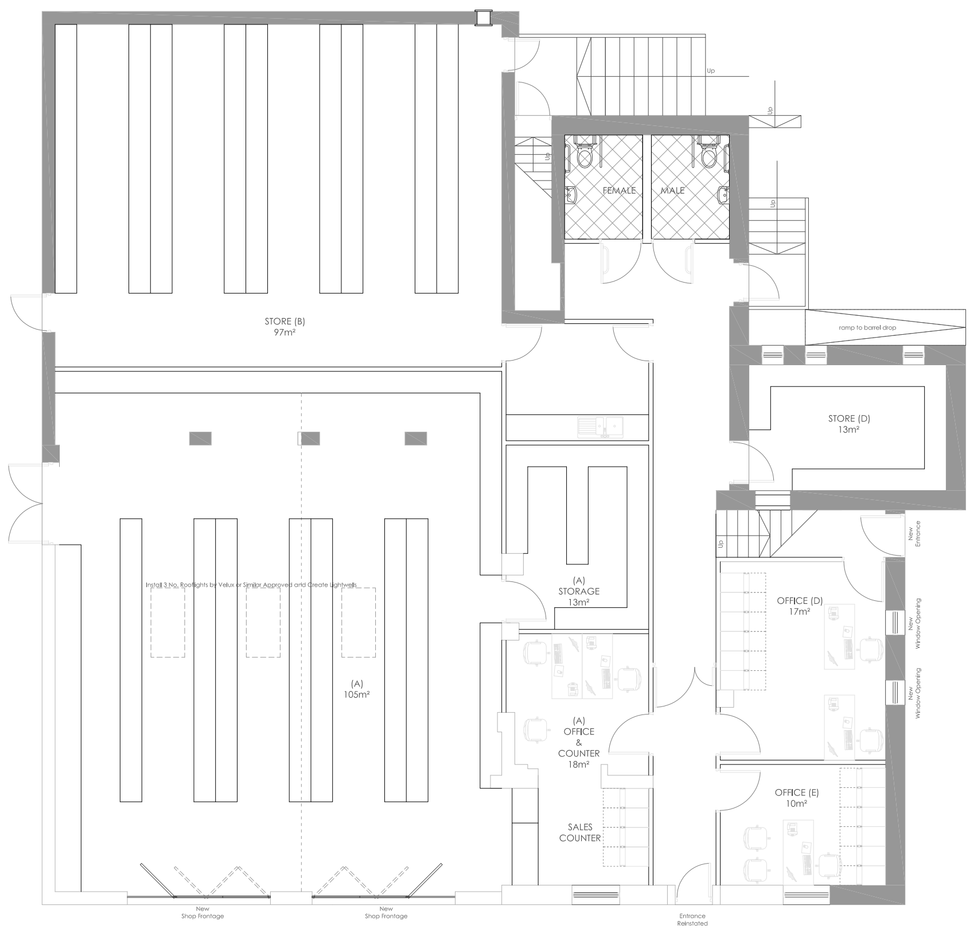

First Floor

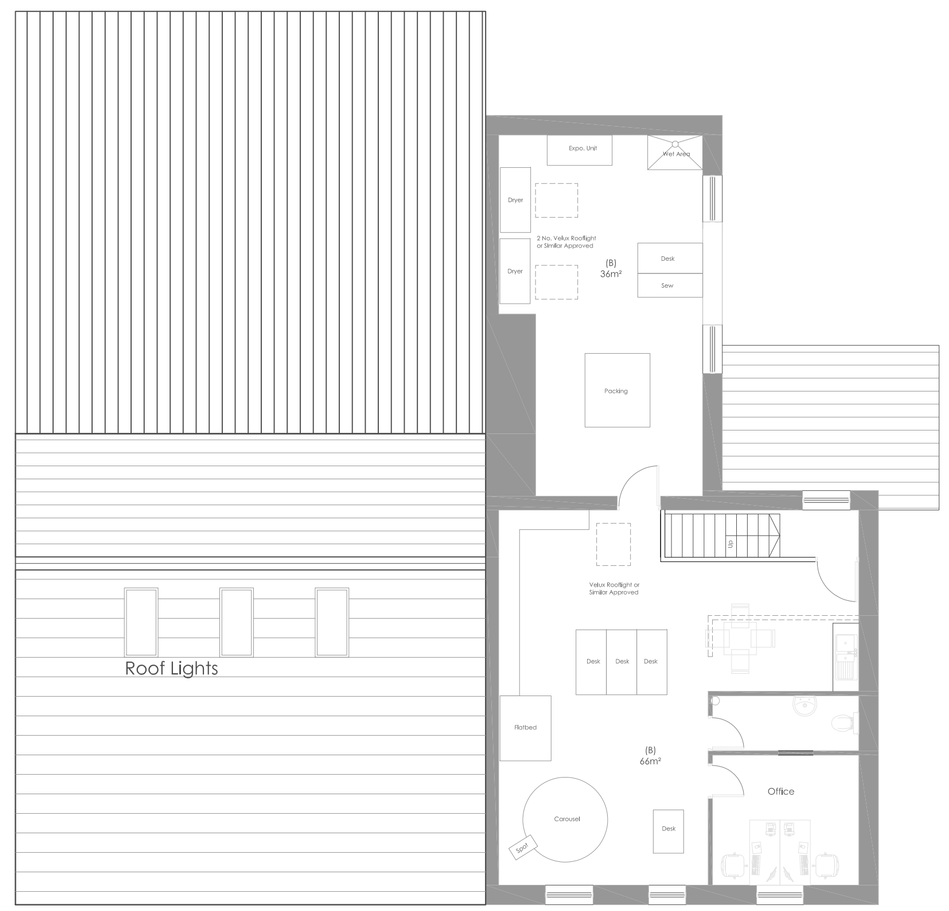

Rev	Description	Date	By
E	Additional Rooflights added	03/08/12	CM
D	Amendments to Shop Frontage	01/08/12	CM
C	Amendments to Planning & Client Requirements	30/07/12	CM
B	Amendments to Client Requirements	18/05/12	MG
A	Amendments to Planning & Client Requirements	15/09/11	CM

Jennings Design Associates

Architects

Architects Designers Project Managers

The Warehouse, Saxon Street, Denton, Manchester M34 3DS

T: 0161 336 5011 F: 0161 320 0512 E: jda@jda-architects.com

Harry Thompson

13 Bernards Street, Glossop

Proposed Commercial Units

Drawing Number	Rev	Scale:	@	Date:
656-02	E	1:100	A1	may 2011
		Drawn by: mc		Checked By: bj

Pr	Preliminary		C	Contract	
F	Feasability		Cn	Construction	
P	Planning		As	As Built	
T	Tender		Other	survey	

0 1m 2m

Scale 1:100

Z:\656 - Blues Club Glossop Harry Thompson\Drawings\xrefs\656 - Commercial Unit - Proposals.dwg