

Do not scale dimensions from this drawing. If in doubt ask.

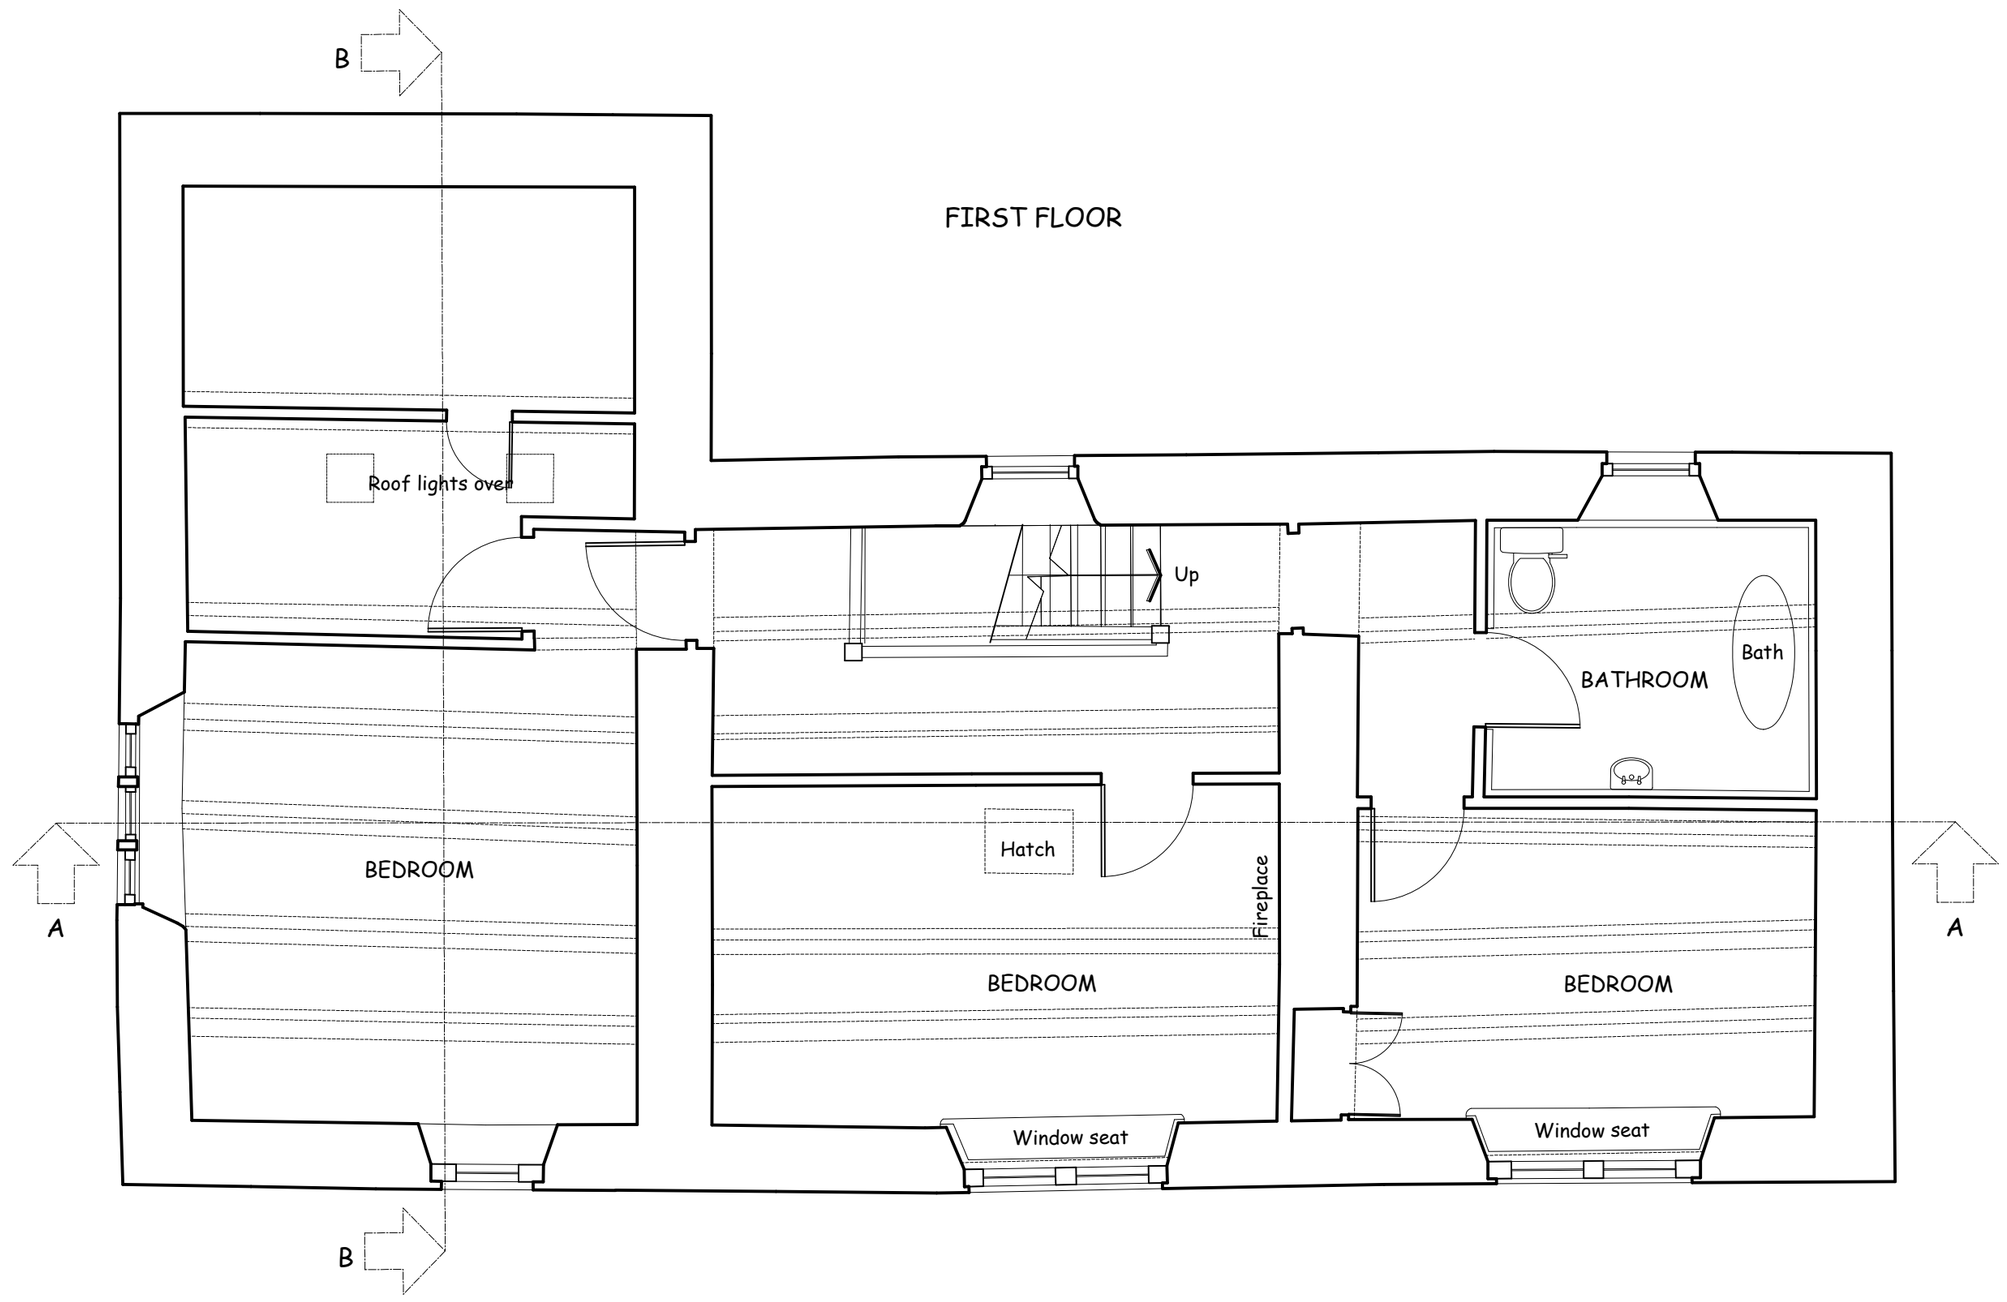

Elevation 3

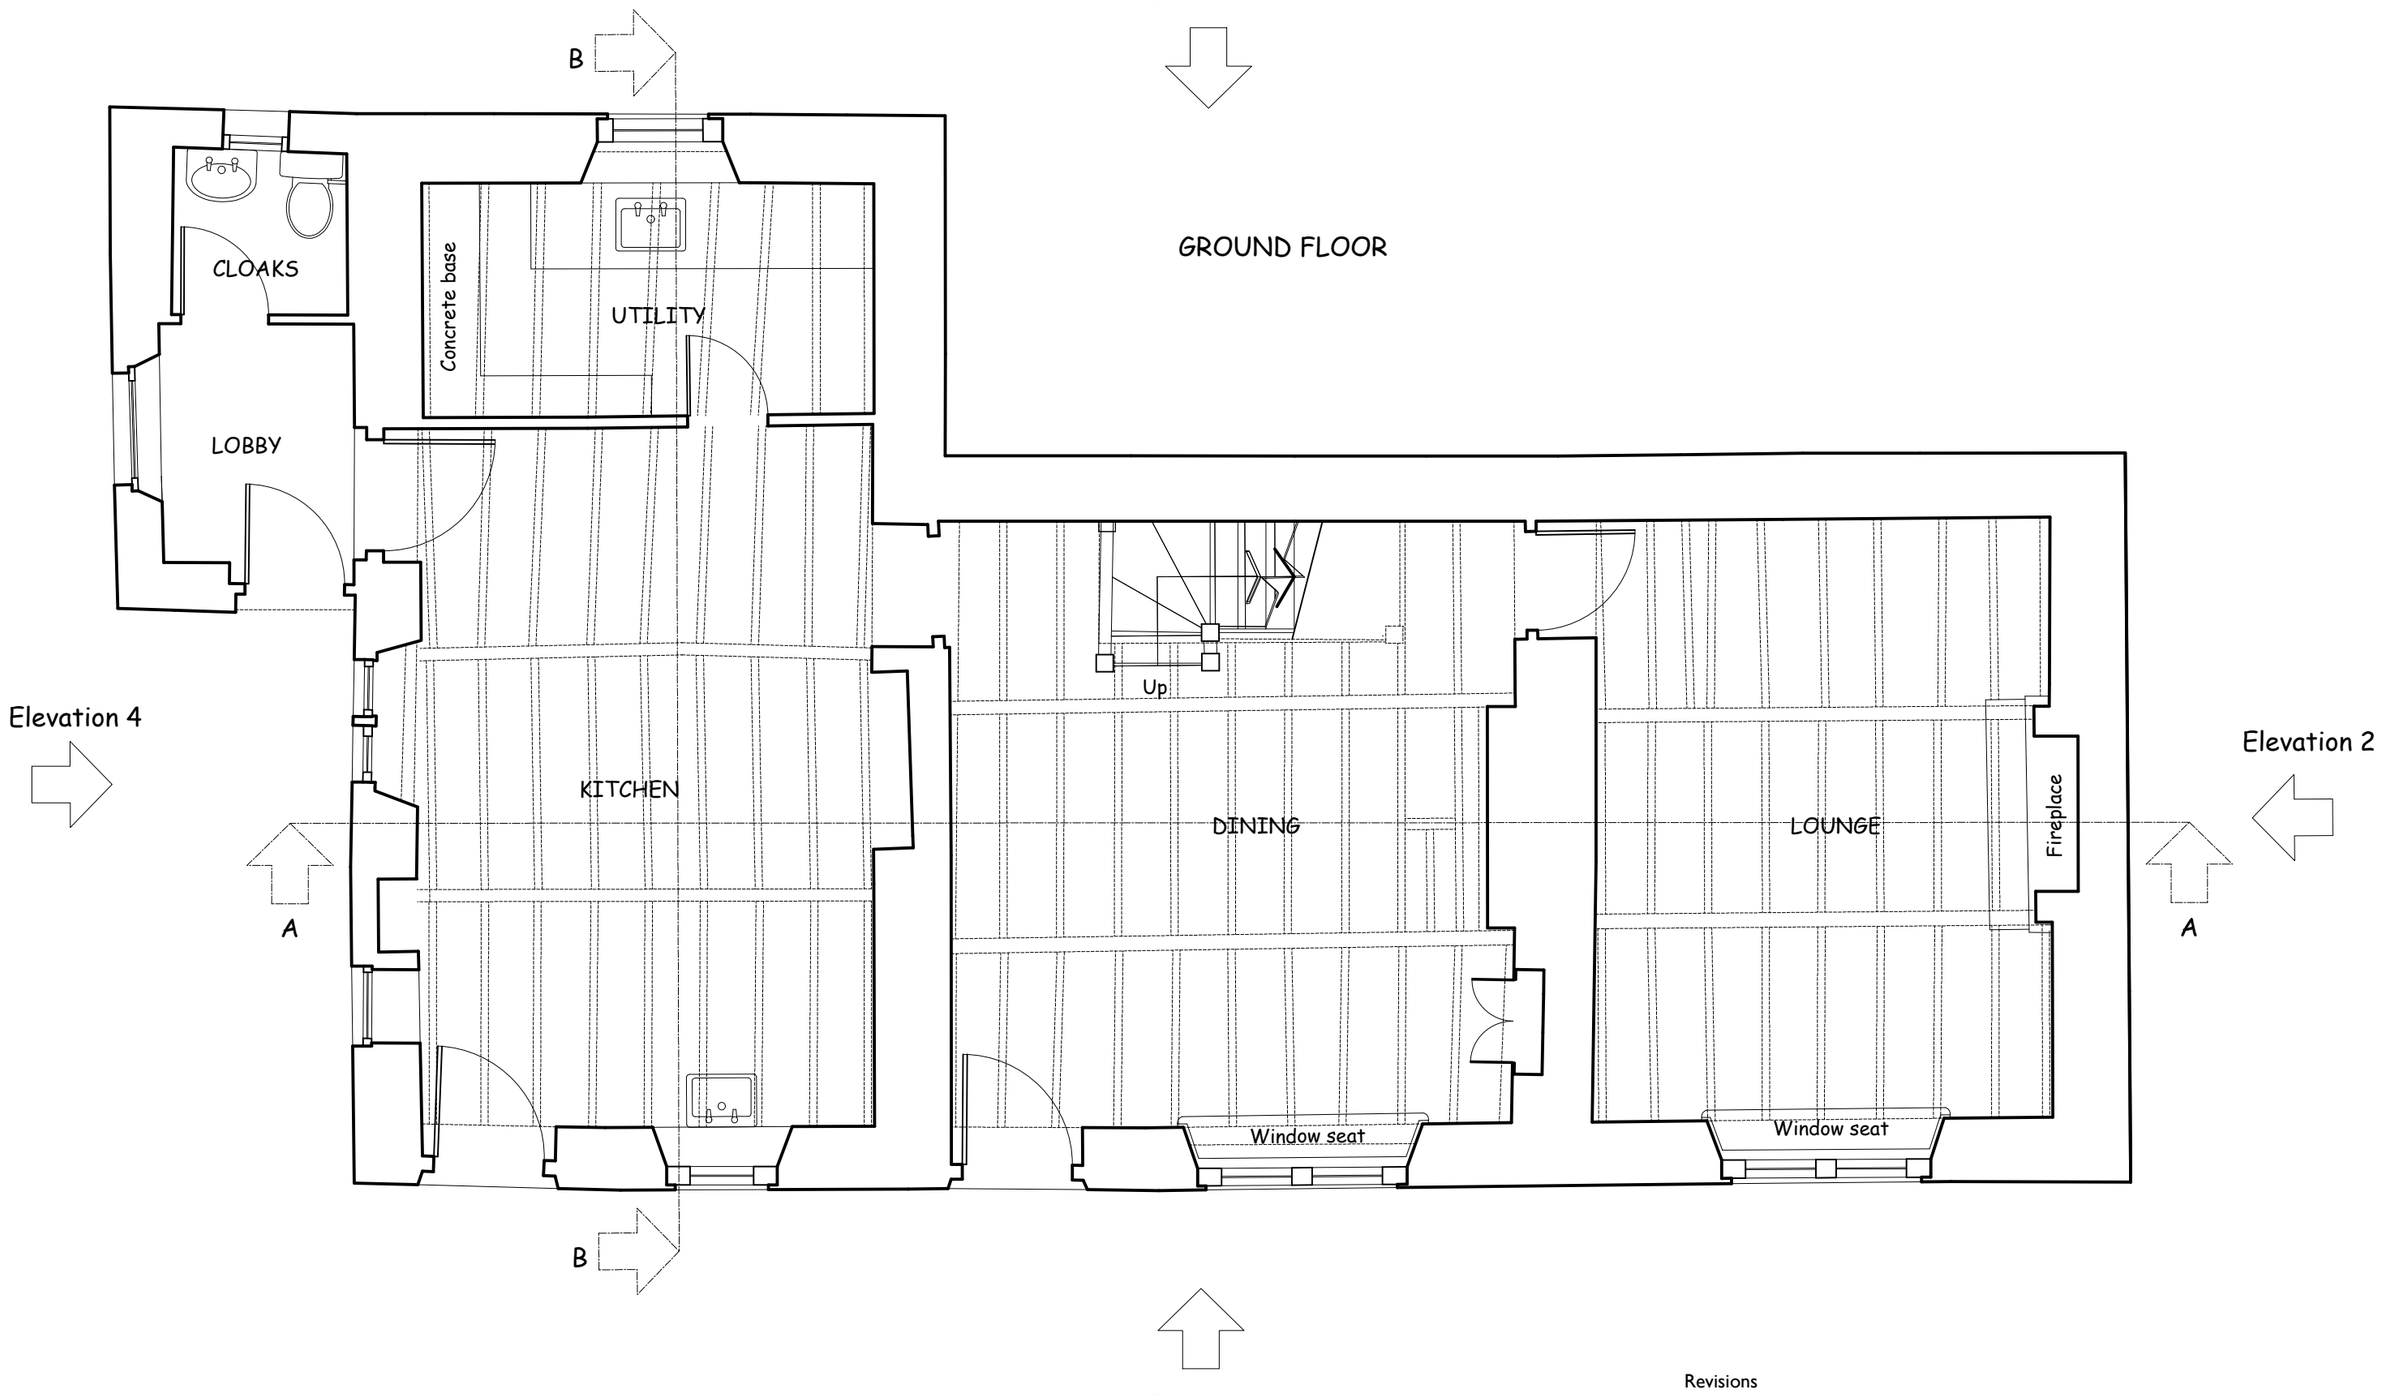

Elevation 1

Revisions

ASHWORTH JACKSON & WALKER
architects

New House Farm, Start Lane, Whaley Bridge

Floor plans as existing

date	scale	drg no	–	rev
February 2012	1:50 @ A2	1156(02)02		

1 Gilmore Street ◦ Stockport ◦ SK3 8DN ◦ T: 0161 477 2616 ◦ F: 0161 477 2617