
Do not scale dimensions from this drawing. If in doubt ask.

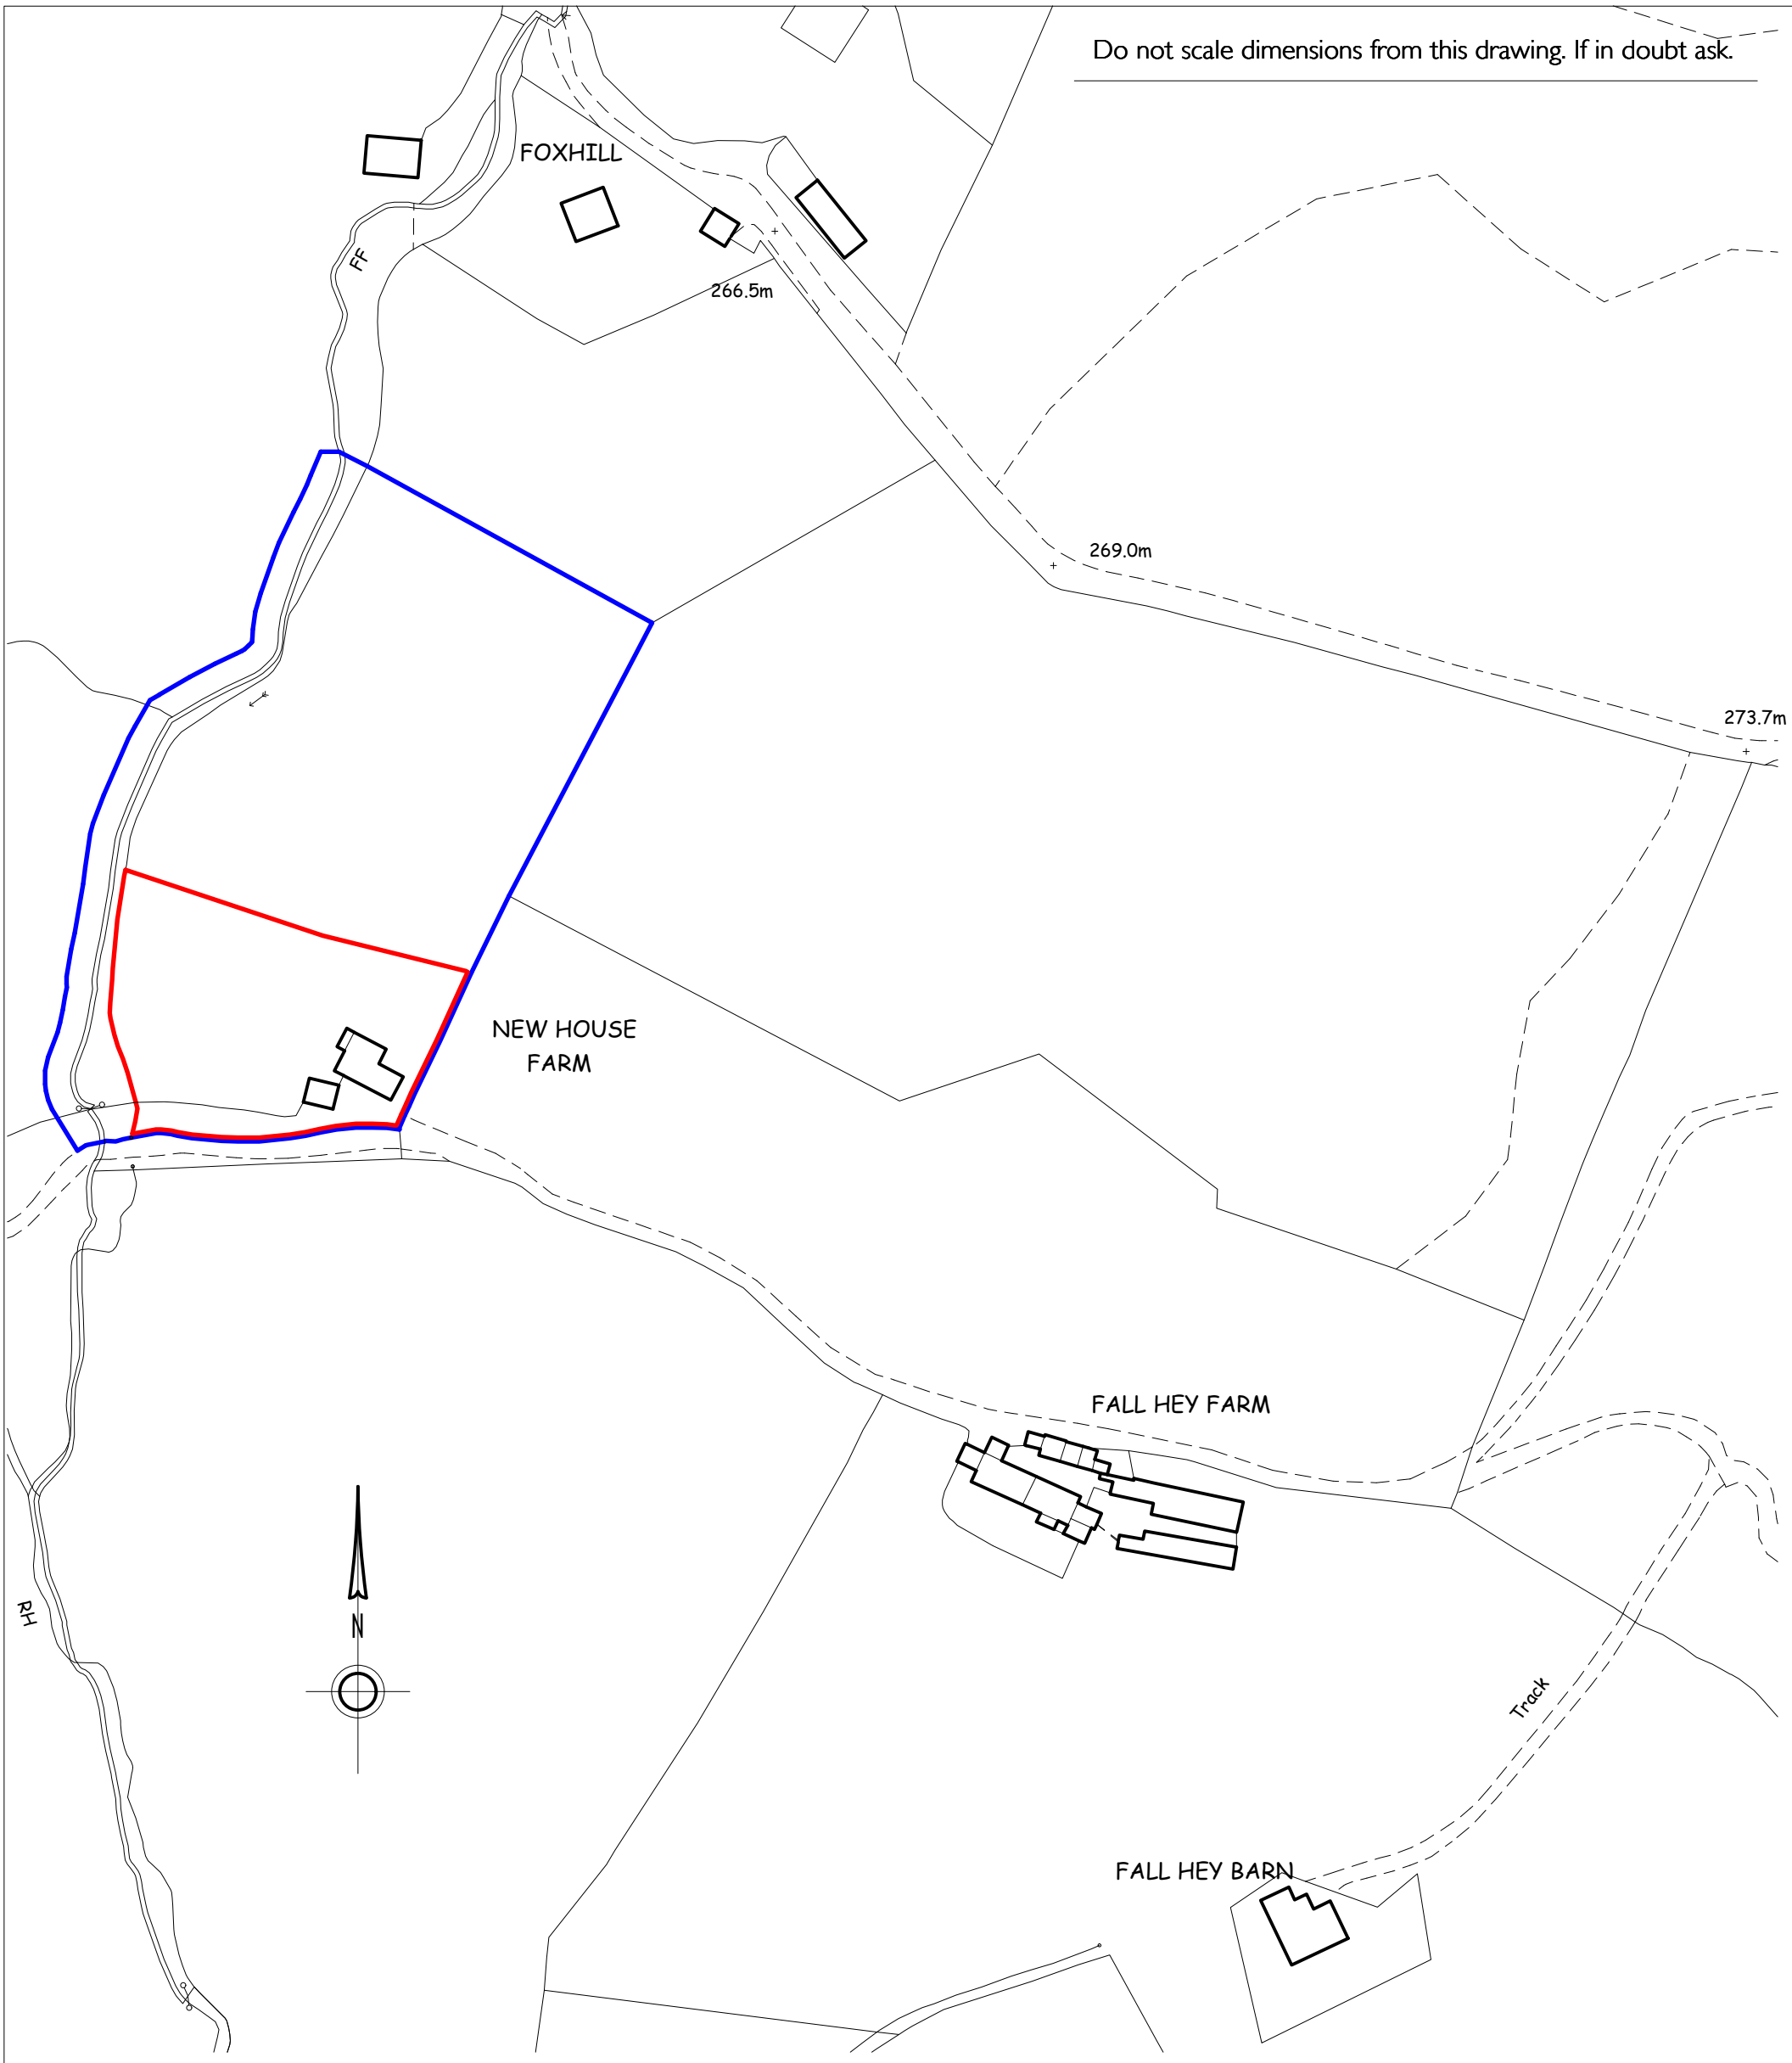

Ordnance Survey (c) Crown Copyright 2012. All rights reserved. Licence number 100020449

Revisions A April 2012 Amended red and blue line boundaries

ASHWORTH JACKSON & WALKER
architects

New House Farm, Start Lane, Whaley Bridge

Site location plan

date	scale	drg no	rev
February 2012	1:1250 @ A3	1156(02)01	A

1 Gilmore Street • Stockport • SK3 8DN • T: 0161 477 2616 • F: 0161 477 2617