THIS DRAWING IS NOT TO BE COPIED OR REPRODUCED
WITHOUT THE PRIOR WRITTEN CONSENT OF PLANMART LTD.

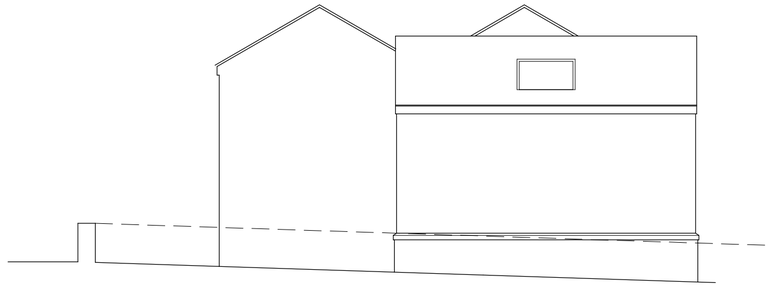

PROPOSED SIDE ELEVATION



PROPOSED FRONT ELEVATION

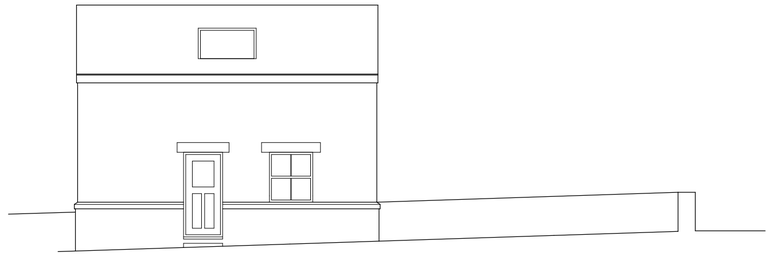

PROPOSED SIDE ELEVATION

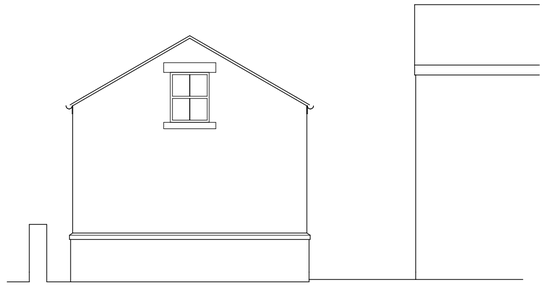

PROPOSED REAR ELEVATION

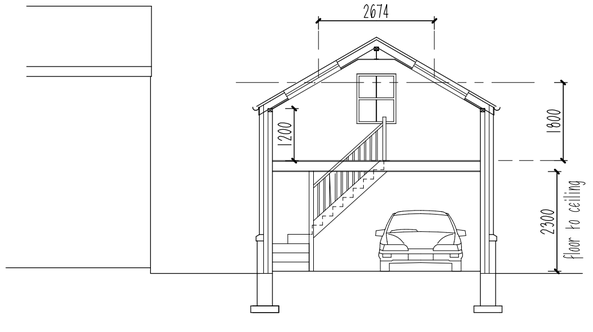

SECTION

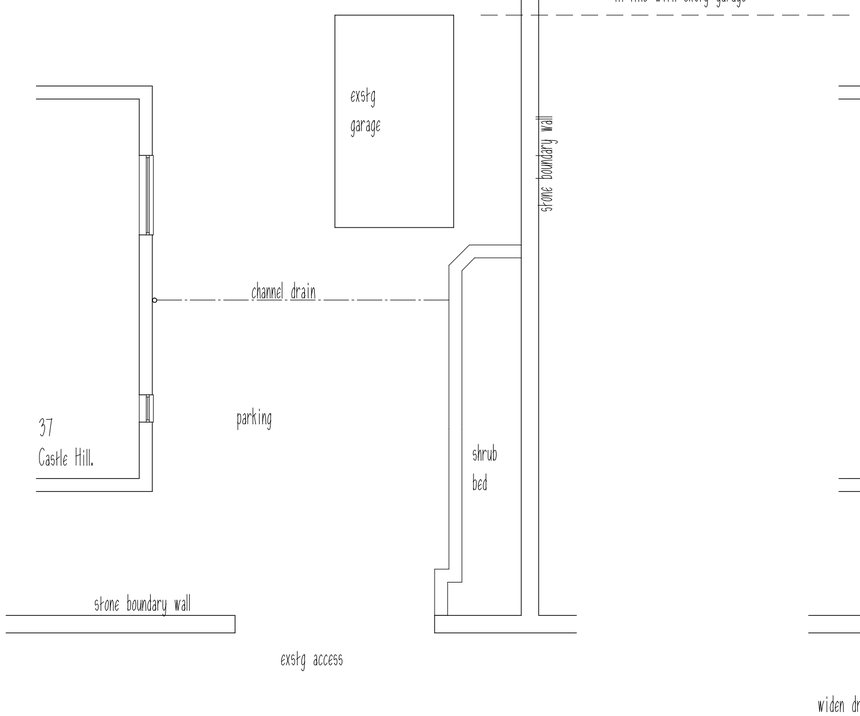

EXISTING GROUND FLOOR PLAN

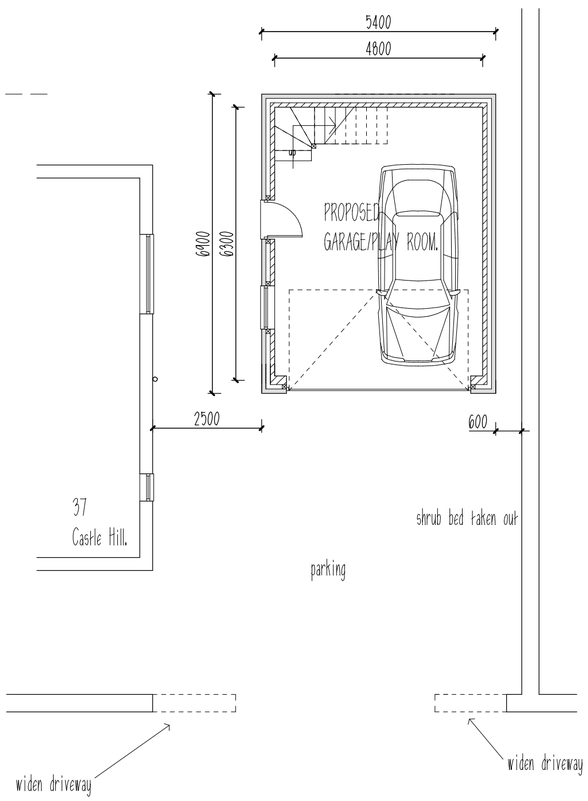

PROPOSED GROUND FLOOR PLAN

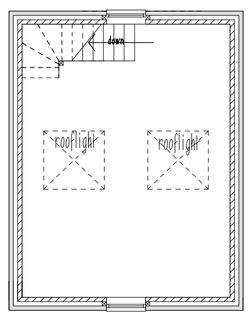

PROPOSED
FIRST FLOOR PLAN

PLANMART

Client:

Mr & Mrs Hallam,
37 Castle Hill, Old Glossop, SK13 7RR.

Project:

Proposed detached garage/play room

Title:

Proposed plans, section and elevations.

Scale: 1:100.	A2 sheet.
Drawn: MH	Date: June 2012.
Project no.: 2451	Drawing no.: 2451-1

PLANMART LIMITED
53A High St. West, Glossop,
Derbyshire SK13 8AZ.
Tel: 01457 863153 E mail: planmart@btconnect.com