REVISIONS:
B. Altered to suit new layout. 28.3.2012.
C. Ent driveway incline altered. 3.8.12.

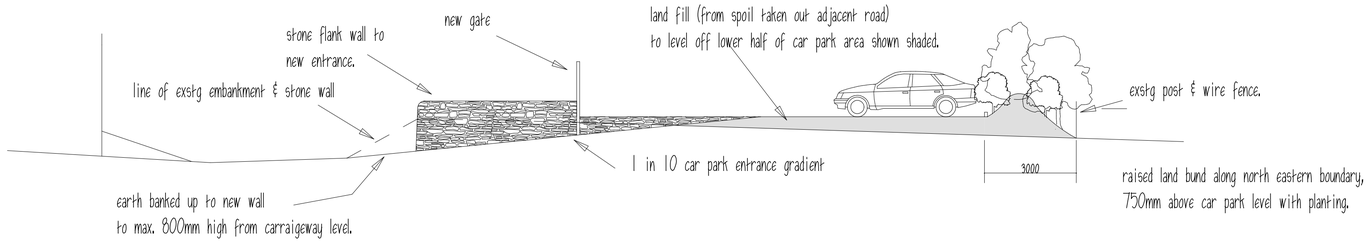

Section A - A.

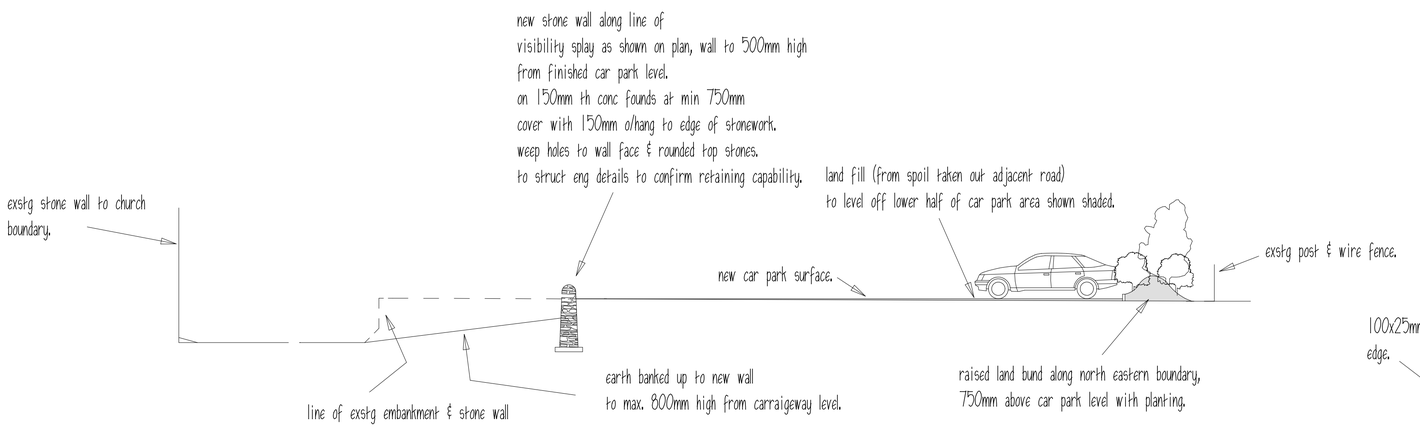

Section B - B.

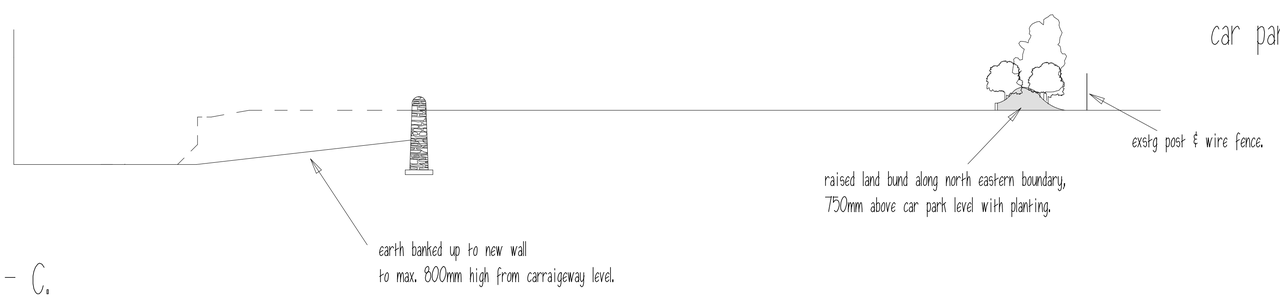

Section C - C.

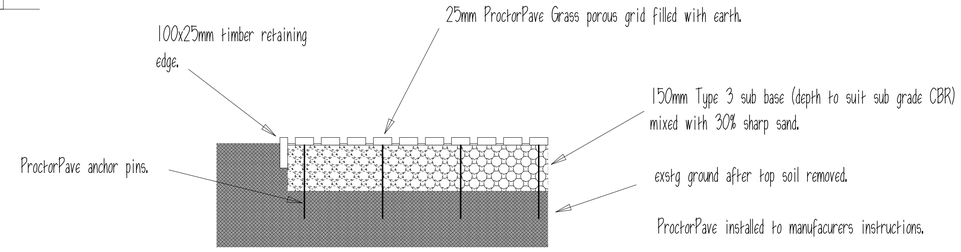

Detail showing make up of car park surfacing. 1:10.

PLANMART

Client:
Charlesworth Congregational Church,

Project:
Proposed car park with access off Monks Road.

Title:
Sections thro site.

Scale: 1:100. A1 sheet.

Drawn:	Date:
M.H.	June 09.
Project no.: 2266.	Drawing no.: 2266-2C.

PLANMART LIMITED
53A High St. West, Glossop,
Derbyshire SK13 8AZ.
Tel: 01457 863153 E mail: planmart@btconnect.com

THIS DRAWING IS NOT TO BE COPIED OR REPRODUCED WITHOUT THE PRIOR WRITTEN CONSENT OF PLANMART LTD.