POSTING HOUSE, STONEHEADS

EXISTING ELEVATIONS 1:50









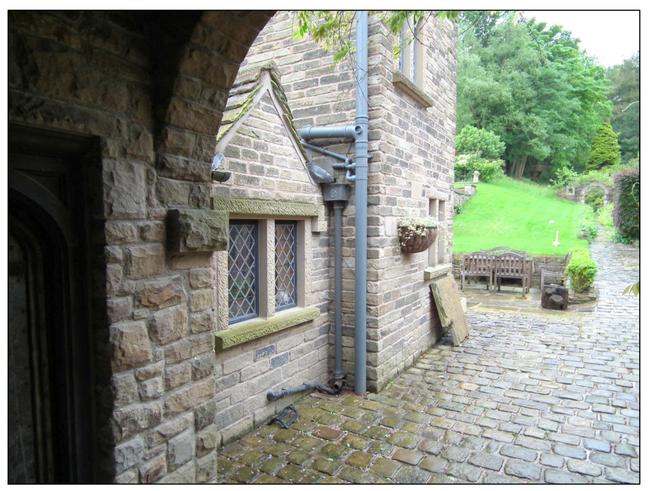



EXISTING 03





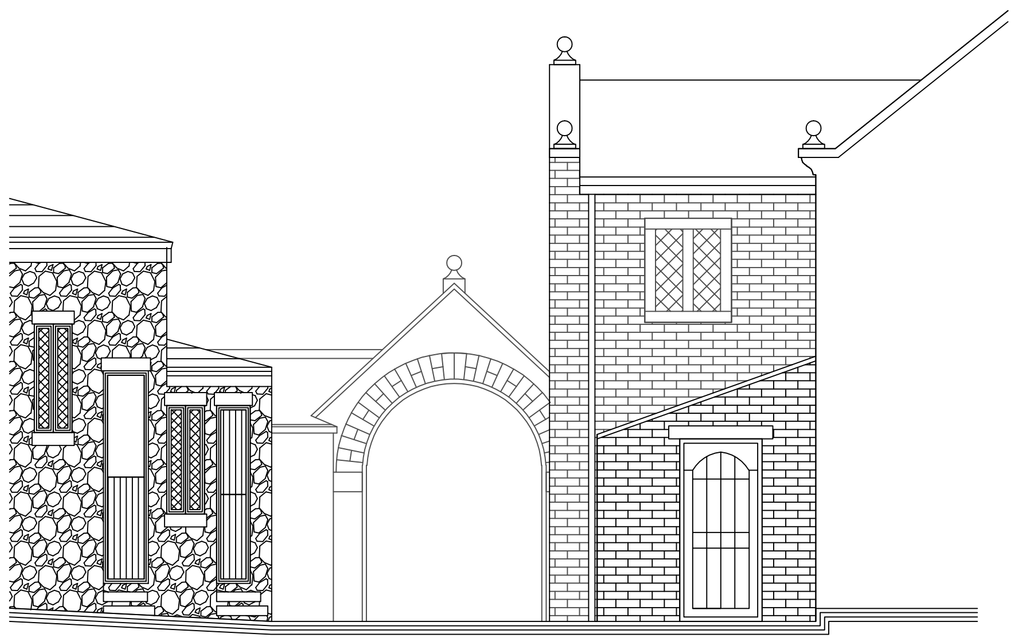





REVISIONS:

POSTING HOUSE
STONEHEADS, WHALEY BRIDGE

POSTING HOUSE

SCALE: 1:50

DATE: JULY 12 | DRAWN: AJS | CHECKED: AJS

©THIS DRAWING AND THE BUILDING WORKS DEPICTED ARE THE COPYRIGHT OF AJS ARCHITECTURE AND MAY NOT BE REPRODUCED OR AMENDED EXCEPT BY WRITTEN PERMISSION. NO LIABILITY WILL BE ACCEPTED FOR AMENDMENTS MADE BY OTHER PERSONS.
DO NOT SCALE THIS DRAWING, USE SITE FIGURED DIMENSIONS ONLY, IF IN DOUBT ASK.

A.J.S ARCHITECTURE



32 carr road.
buxton.
derbyshire.
sk17 8wf.

h: 01298 26062
m: 07794 400237

DRAWING No: EXISTING 03

B REGS COMPLIANT