POSTING HOUSE, STONEHEADS

PROPOSED LINK BLOCK ELEVATIONS 1:50

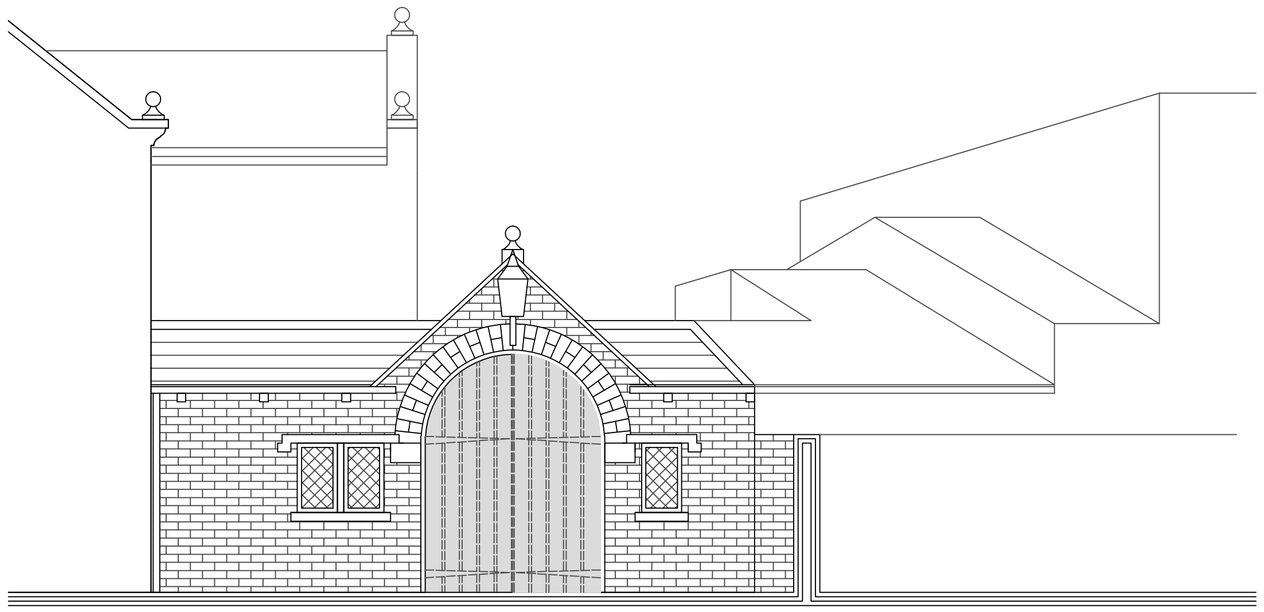

FRONT AND REAR ELEVATIONS



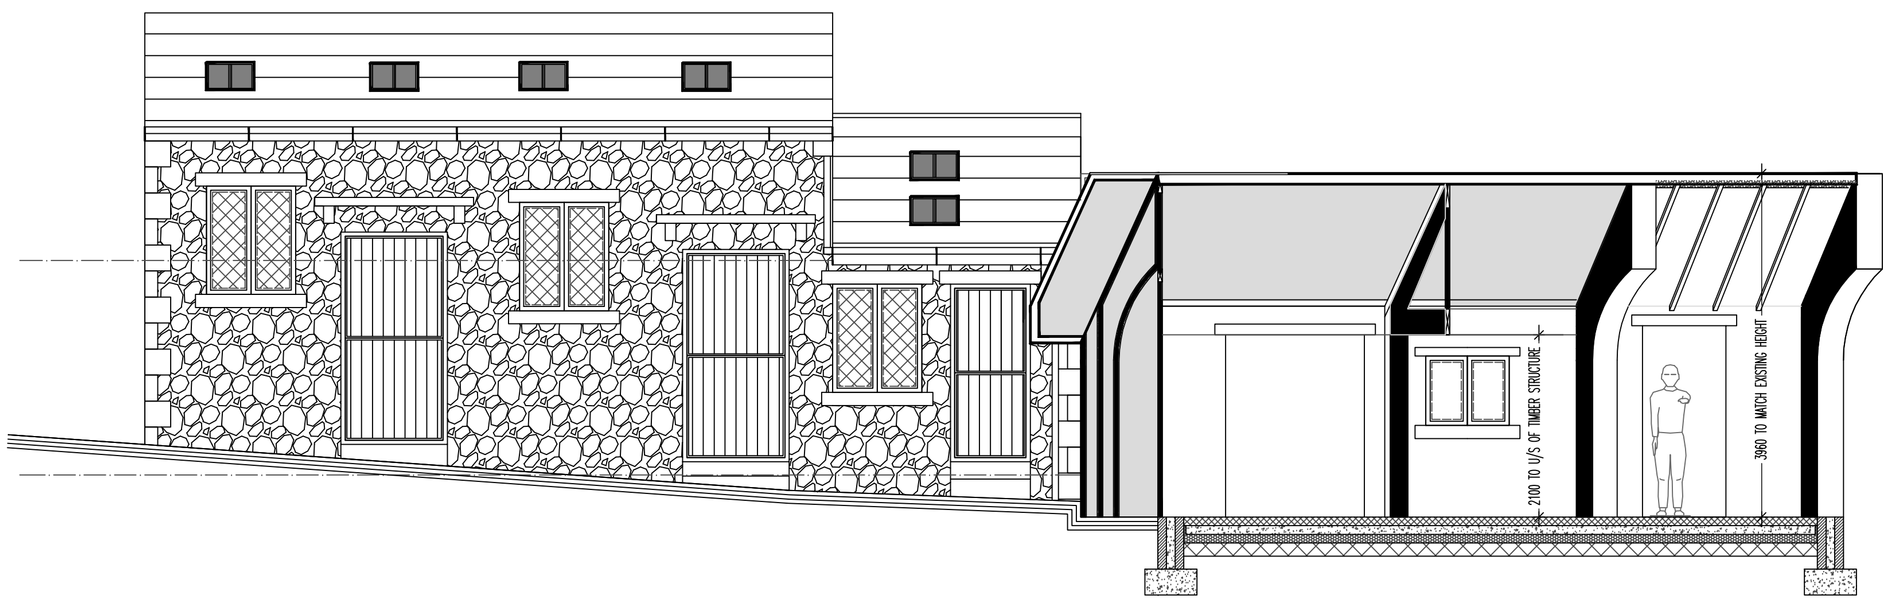
2300 TO 2700 APPROX
2300 TO 2700 APPROX
2300 TO 2700 APPROX