
HPK/2012/0439

Wilds Metals Hyde Bank Roa

26 JUL 2012

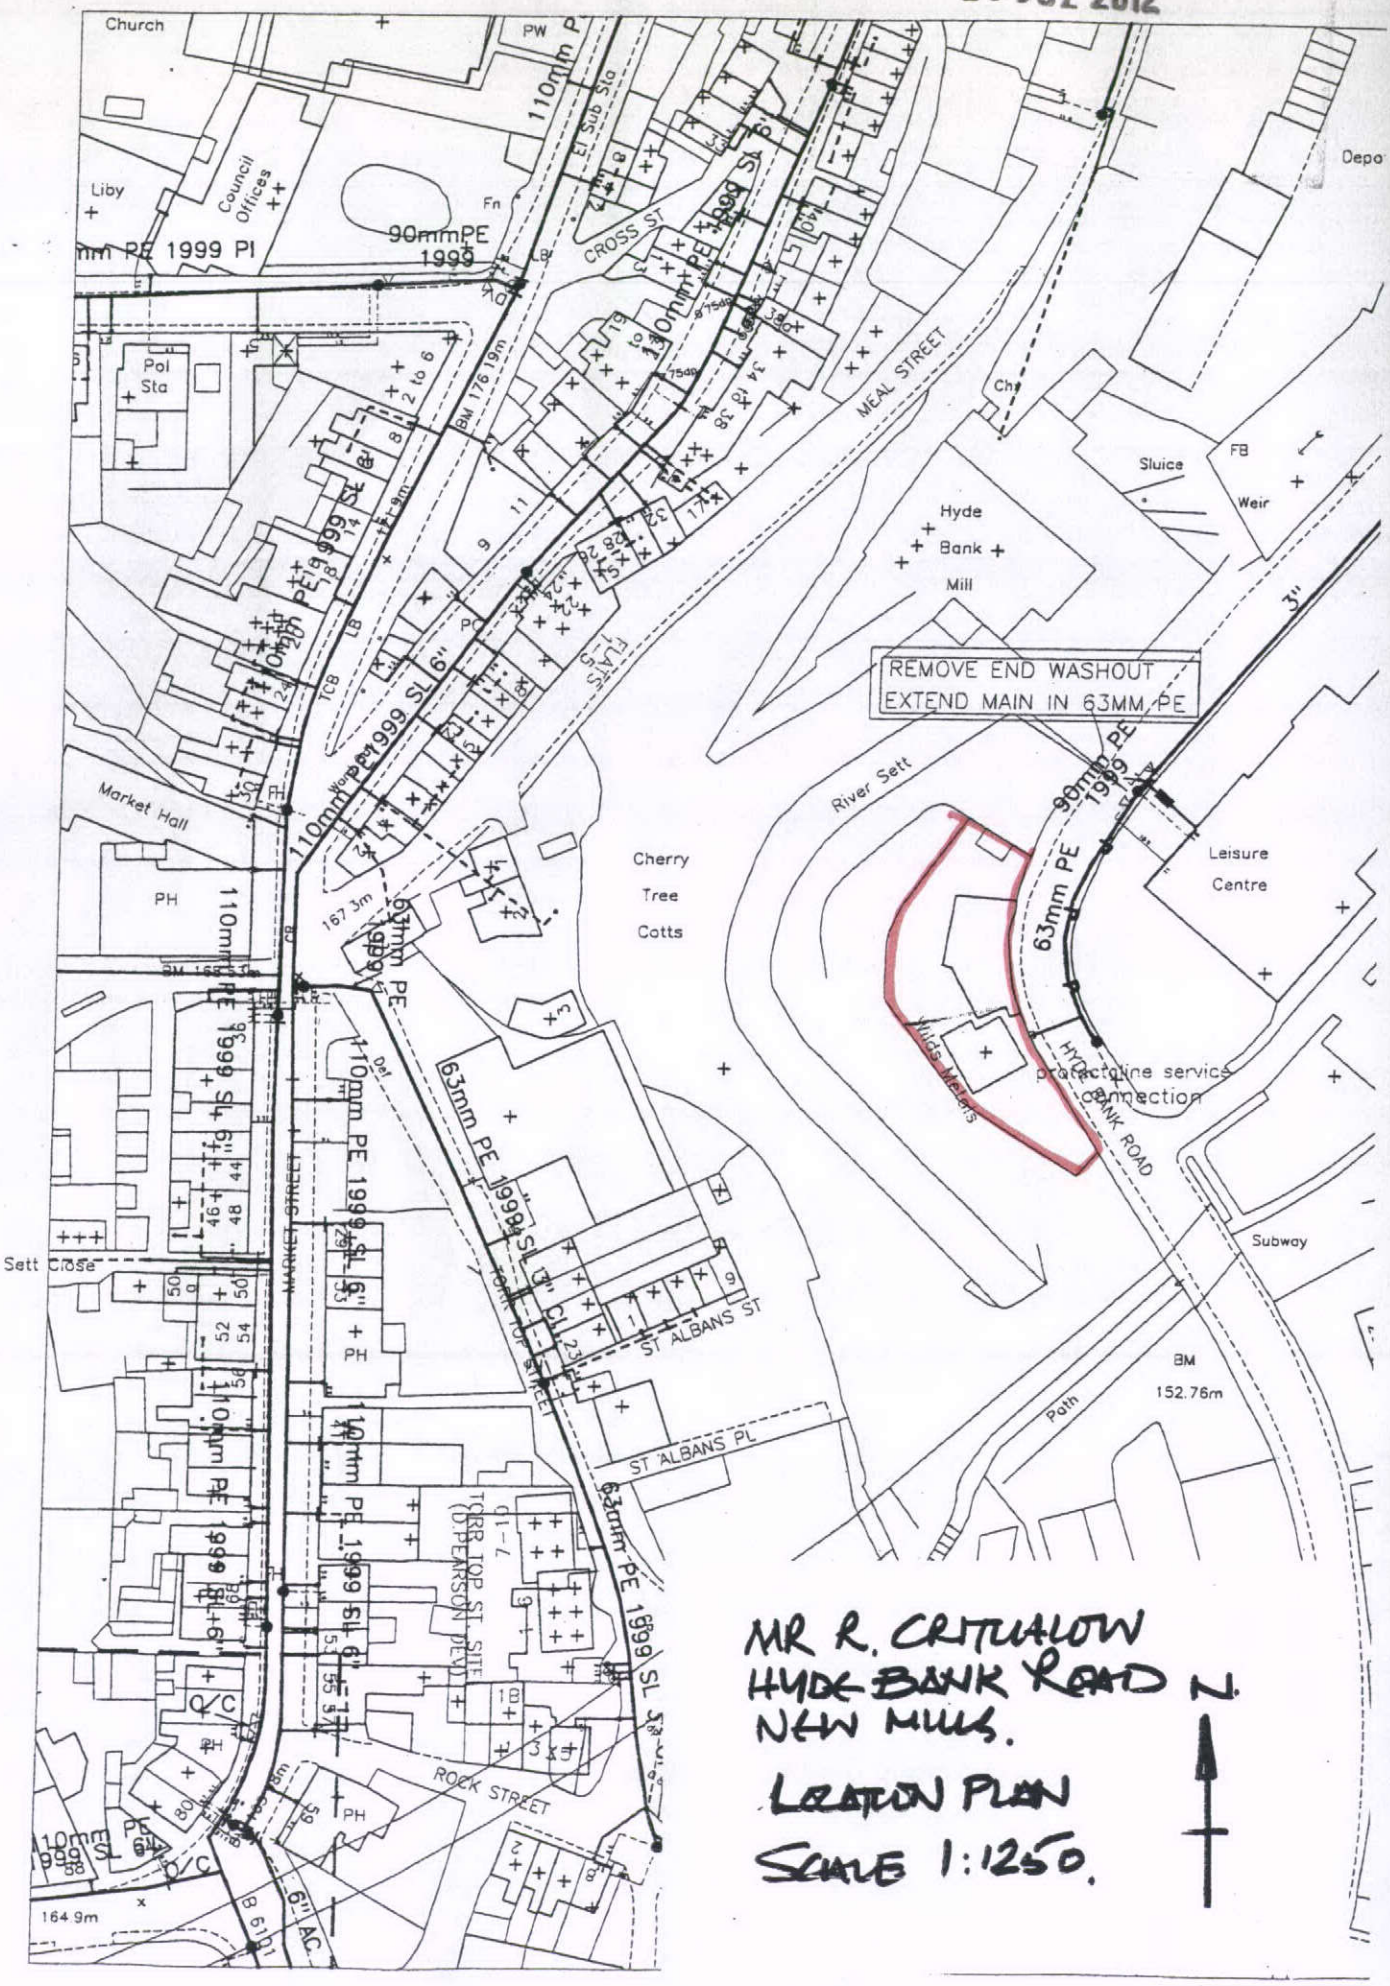


MR R. CRITCHLOW
HYDE BANK ROAD
NEW MILLS.

LOCATION PLAN

SCALE 1:1250.

N.