
HPK/2012/0440

Wilds Metals Hyde Bank Roa

26 JUL 2012

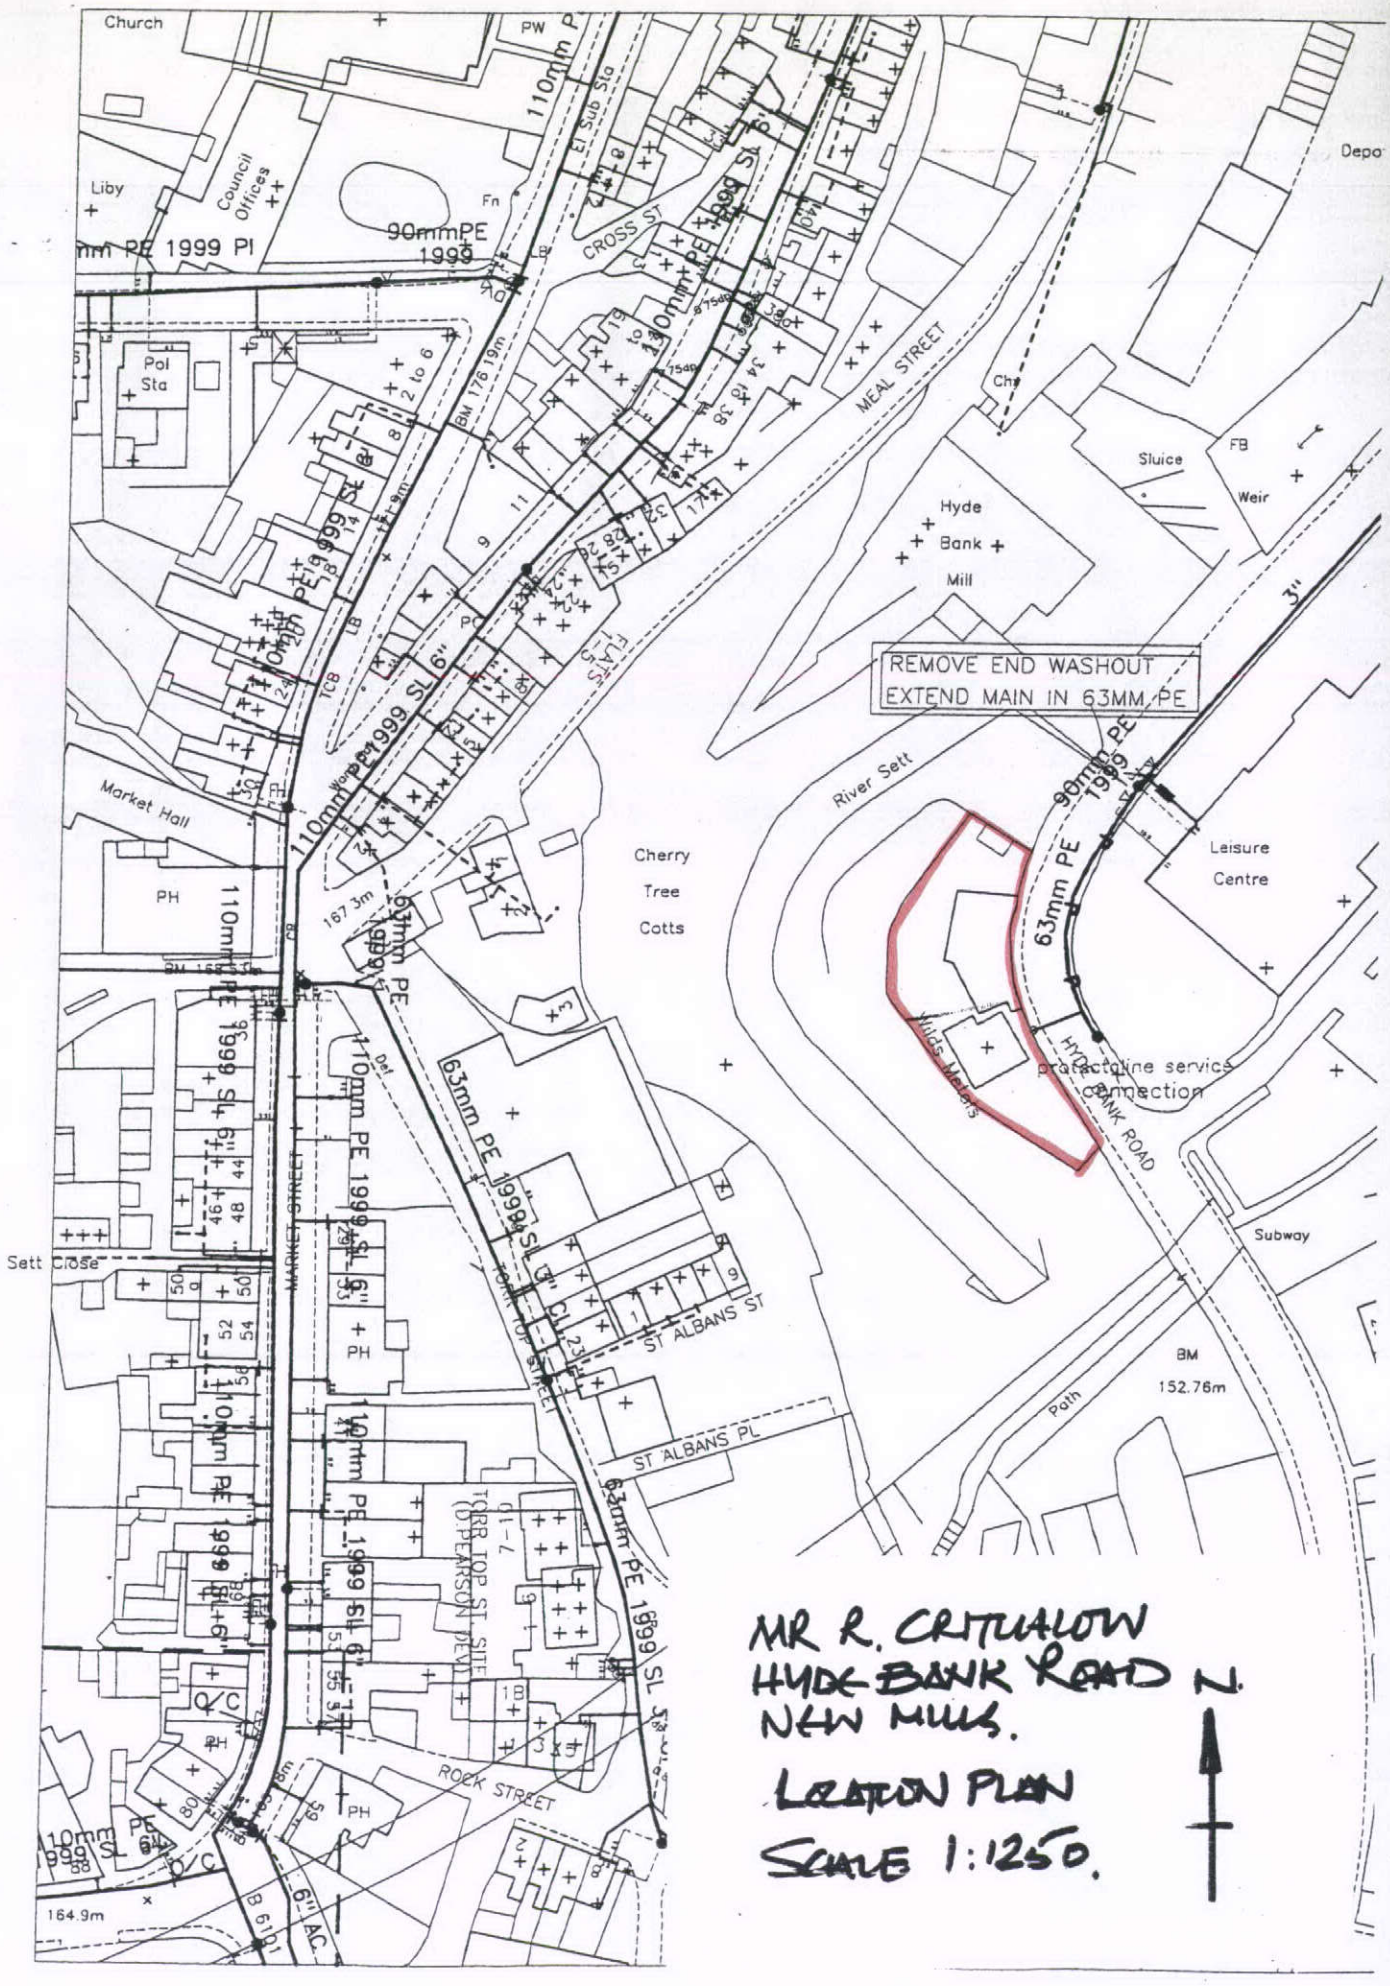

MR R. CRITCHLOW
HYDE BANK ROAD
NEW MILLS.

LOCATION PLAN

SCALE 1:1250.

N.