

Existing Plan (1:100)

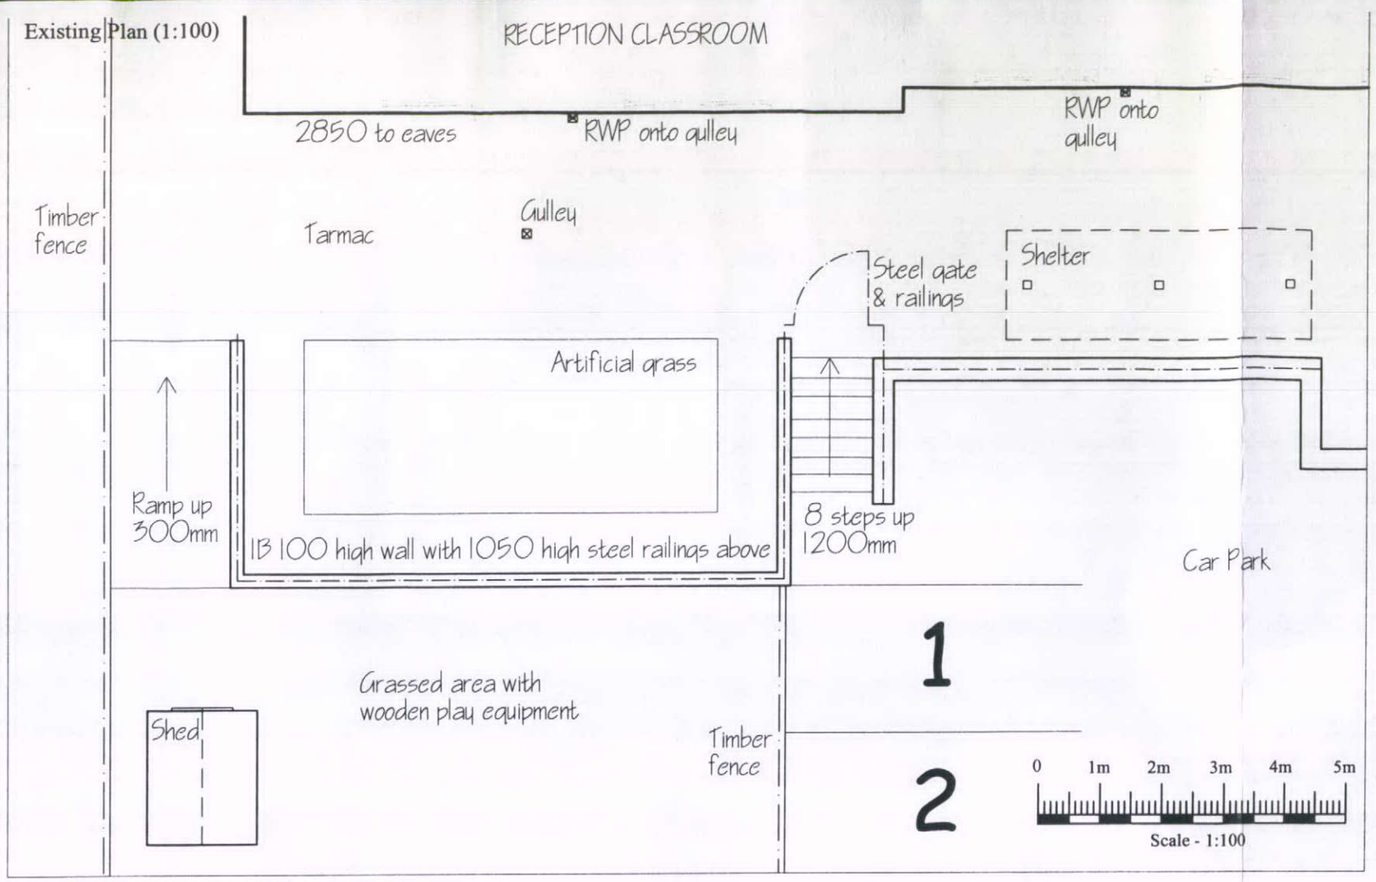


Proposed Plan (1:100)

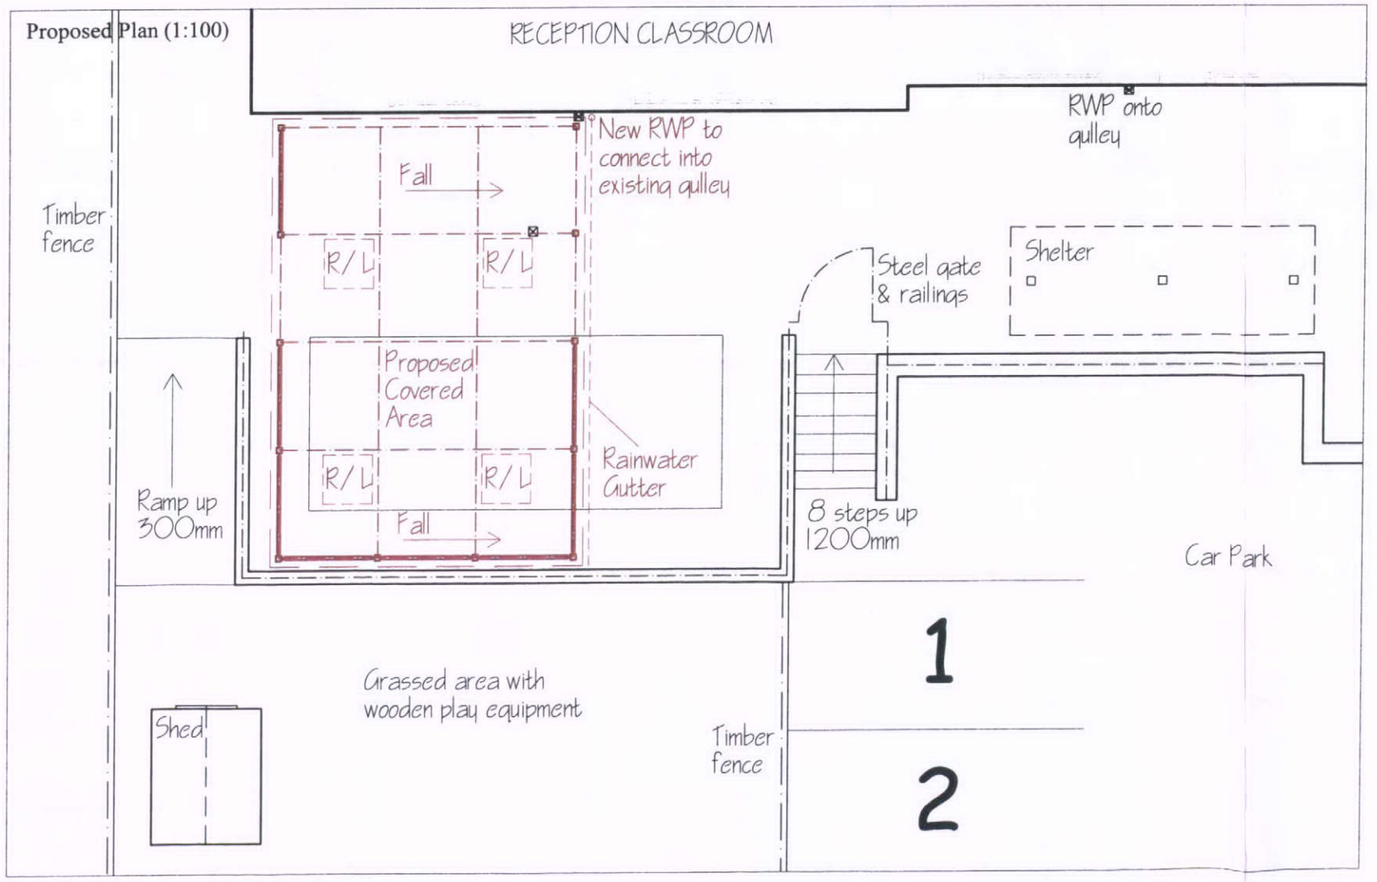



| | |
|---|---|
| Client | THE GOVERNORS OF ST MARY'S CATHOLIC PRIMARY SCHOOL NEW MILLS DERBYSHIRE |
| Job | PROPOSED COVERED AREA |
| Title | EXISTING AND PROPOSED PLANS, & SITE PLAN SHOWING LOCATION OF WORKS |


C.P. ASSOCIATES
CHARTERED SURVEYORS
BUILDING CONSULTANTS
CPA
Braemar Court, 1311a Melton Road, Syston, Leicester, LE7 2EN.
Telephone: 0116 260 7211
Facsimile: 0116 260 5511
RICS


| | |
|---|---|
| Dwg. No. 1395/04 | Date 19/07/12 |
| Scale As Shown@A3 | Drawn by DSP |


HPK/2012/0441
26 JUL 2012

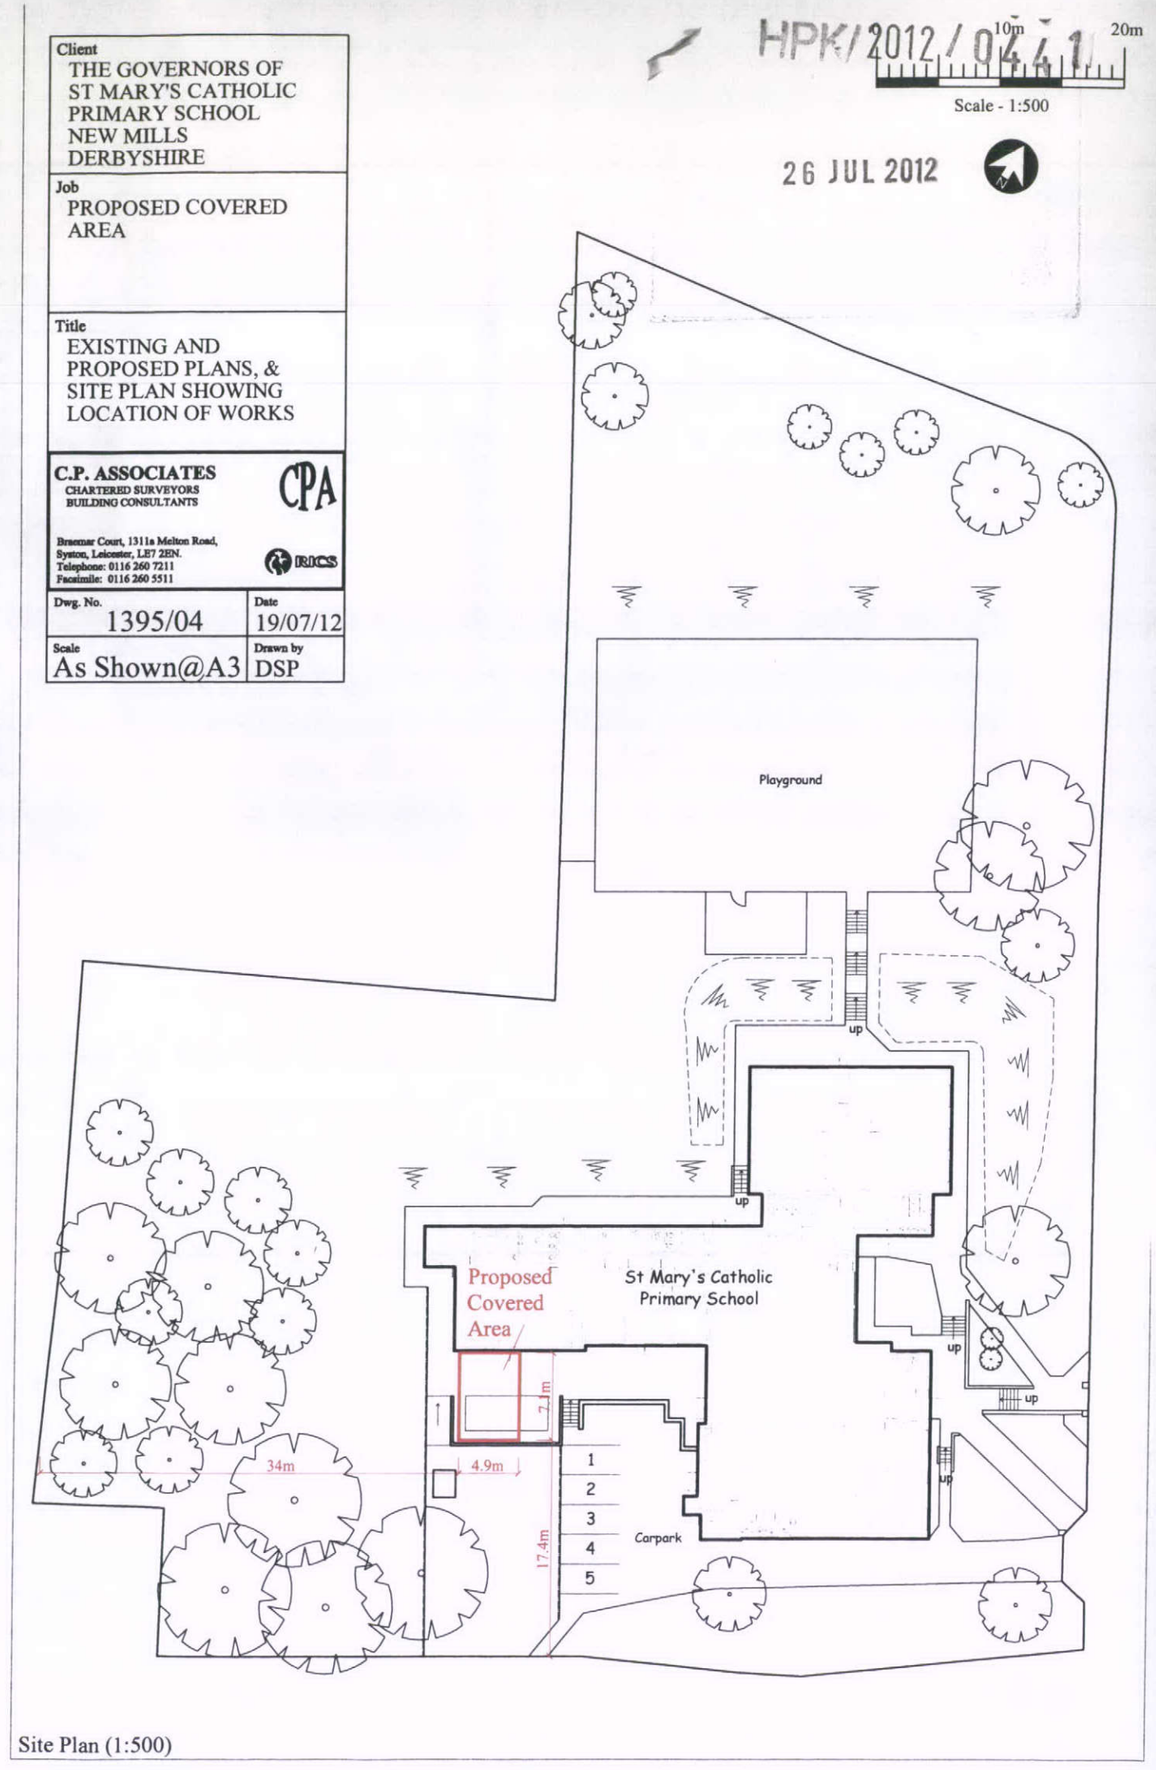
Site Plan (1:500)