




South East Elevation

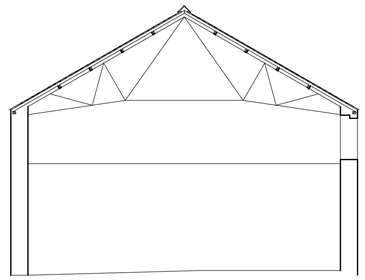


Typical Section

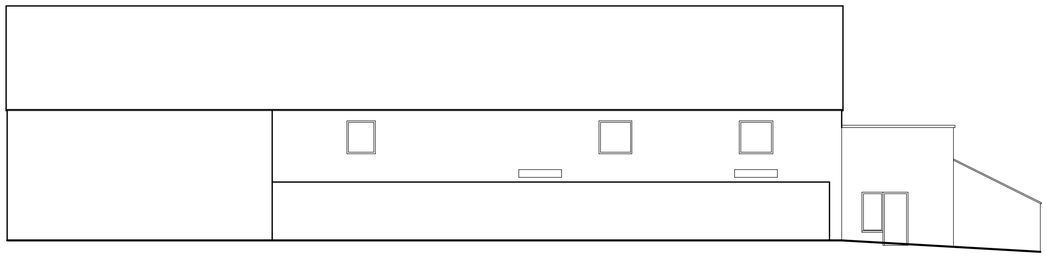


North West Elevation

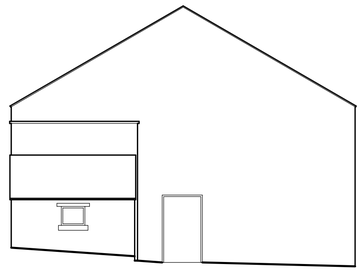


South West Elevation

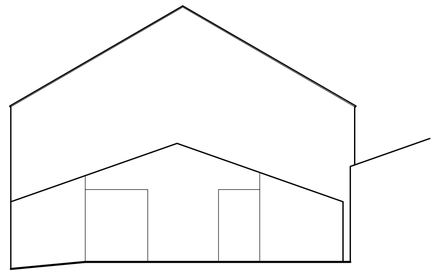

North East Elevation

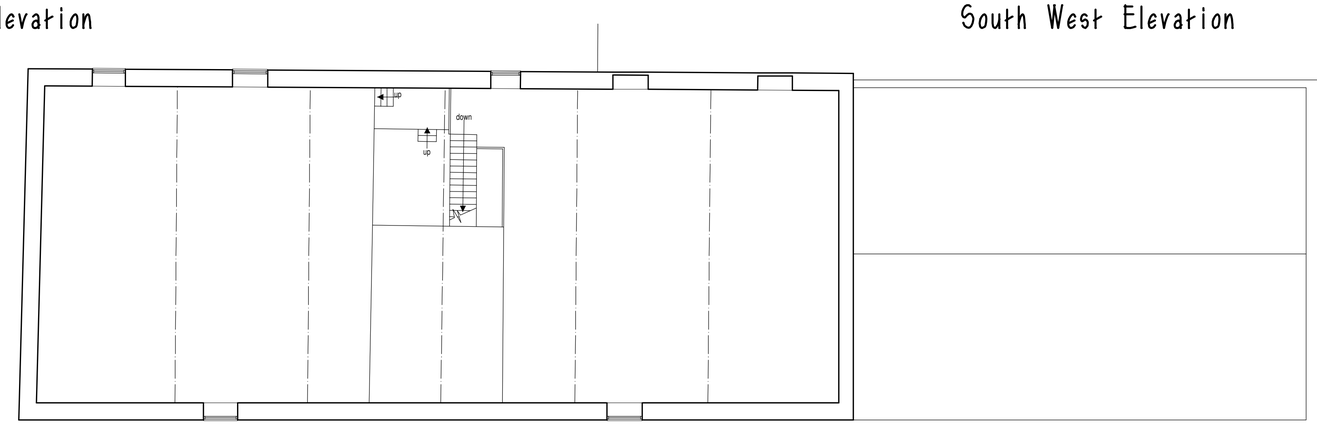

First Floor Plan

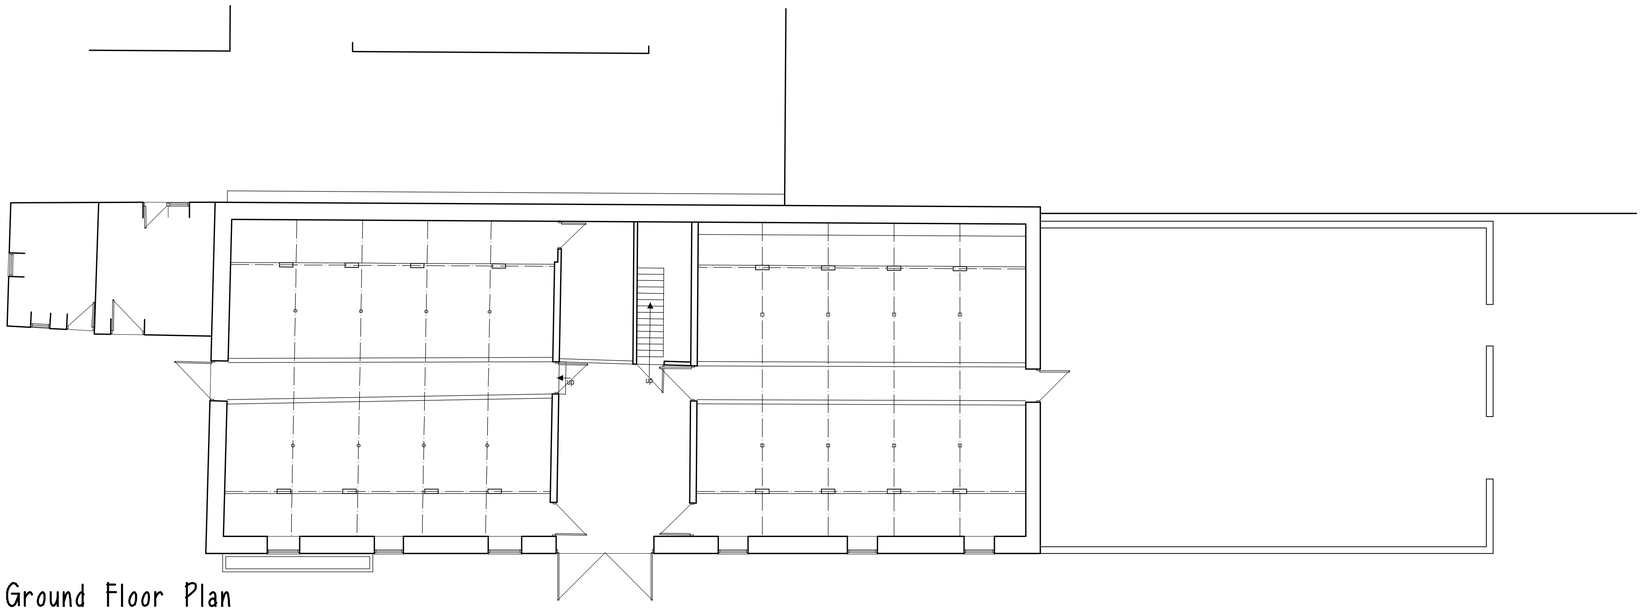

Ground Floor Plan



scale bar @ 1:100

JRD Morten

PROPOSED CONVERSION OF BARN
INTO HOLIDAY UNITS,
COWDALE HALL, COWDALE,
Nr BUXTON, DERBYSHIRE, SK17 9SE
EXISTING CONDITIONS
BARN

Date	Sheet	Scale
NOVEMBER 2011	A1	1:100
Drg. No.	Rev.	Drawn
2011-1748-03	-	RG

SAMMONS Architectural LIMITED
Chartered Institute of Architectural Technologists
10 Cawdry Buildings, Fountain Street, Leek. ST13 6JP
Telephone + Fax 01538 386002
E-mail: info@sammonsltd.co.uk
Web: www.sammonsltd.co.uk

This drawing is copyright. Do not scale.
All dimensions must be checked prior to commencement.