

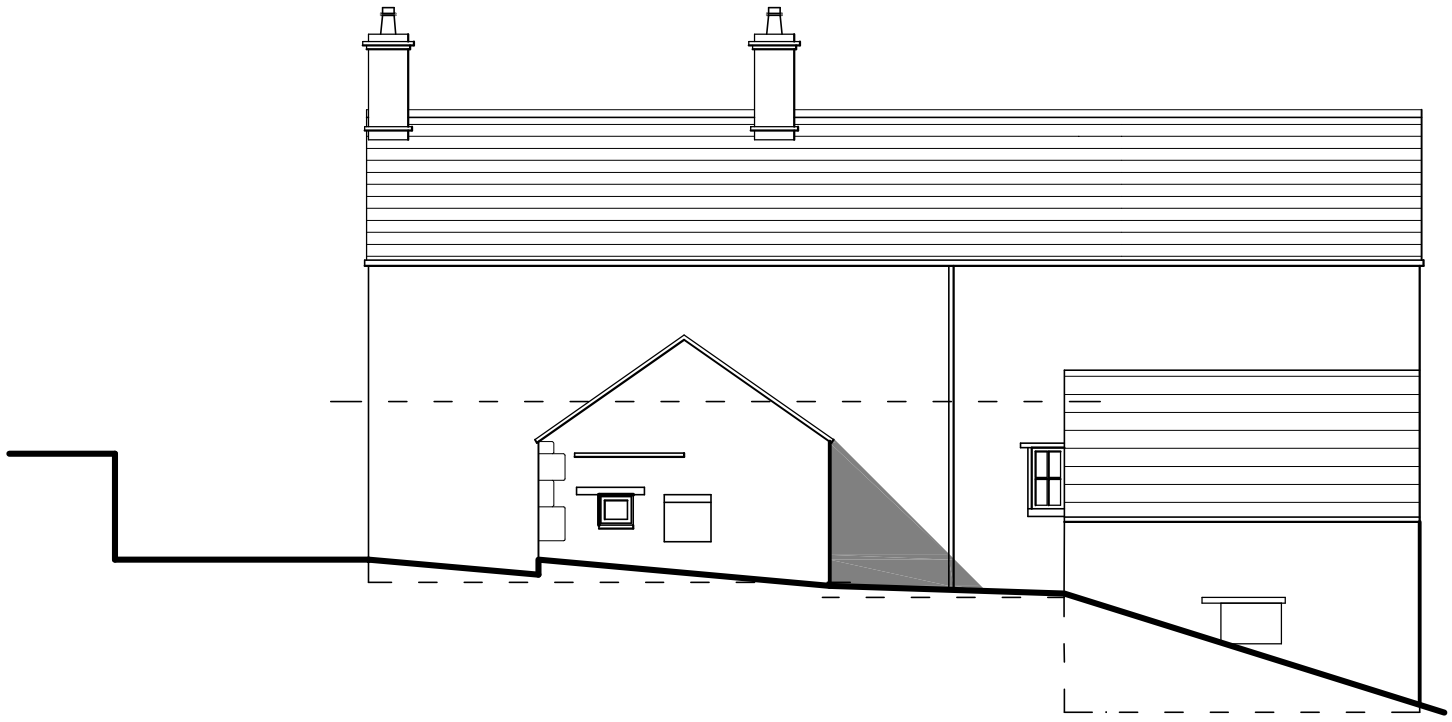



North Elevation

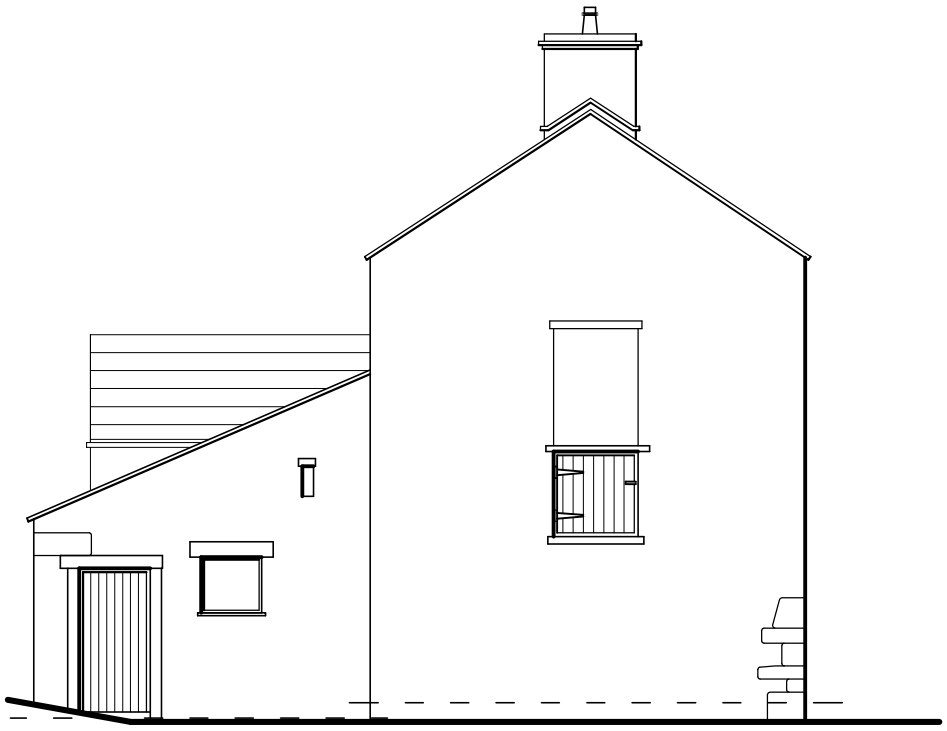

West Elevation

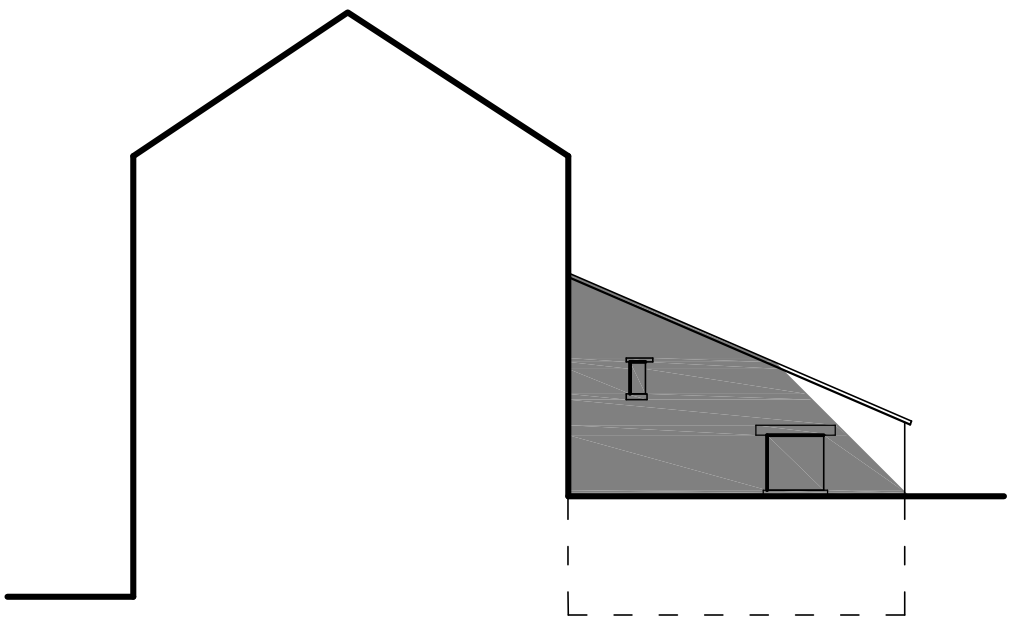

Lean to east elevation

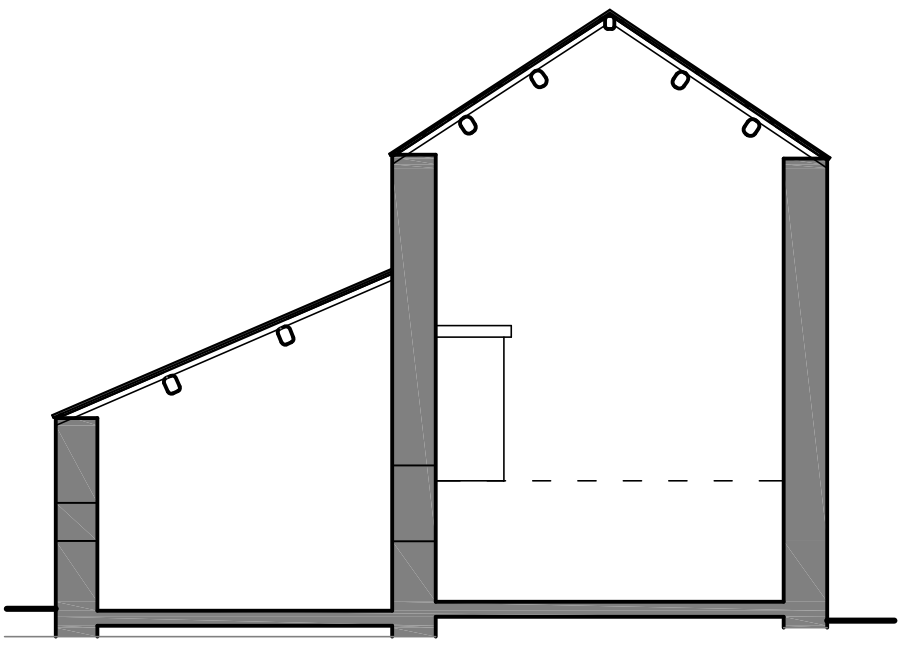

Section through barn and lean to

HIGH PEAK **ARCHITECTS** LTD

2nd Floor, Wharf House, Wharf Road, Whaley Bridge, High Peak, Derbys SK23 7AD

Tel: 01663 719717 Web: www.highpeakarch.com Email: hpa@highpeakarch.com

Extension and Refurbishment

Peathills Farm, Buxworth

Existing Elevations 2

1091.04

Scale: 1:100 @ A3 Date: April 2012 DO NOT SCALE OFF THIS DRAWING Rev: