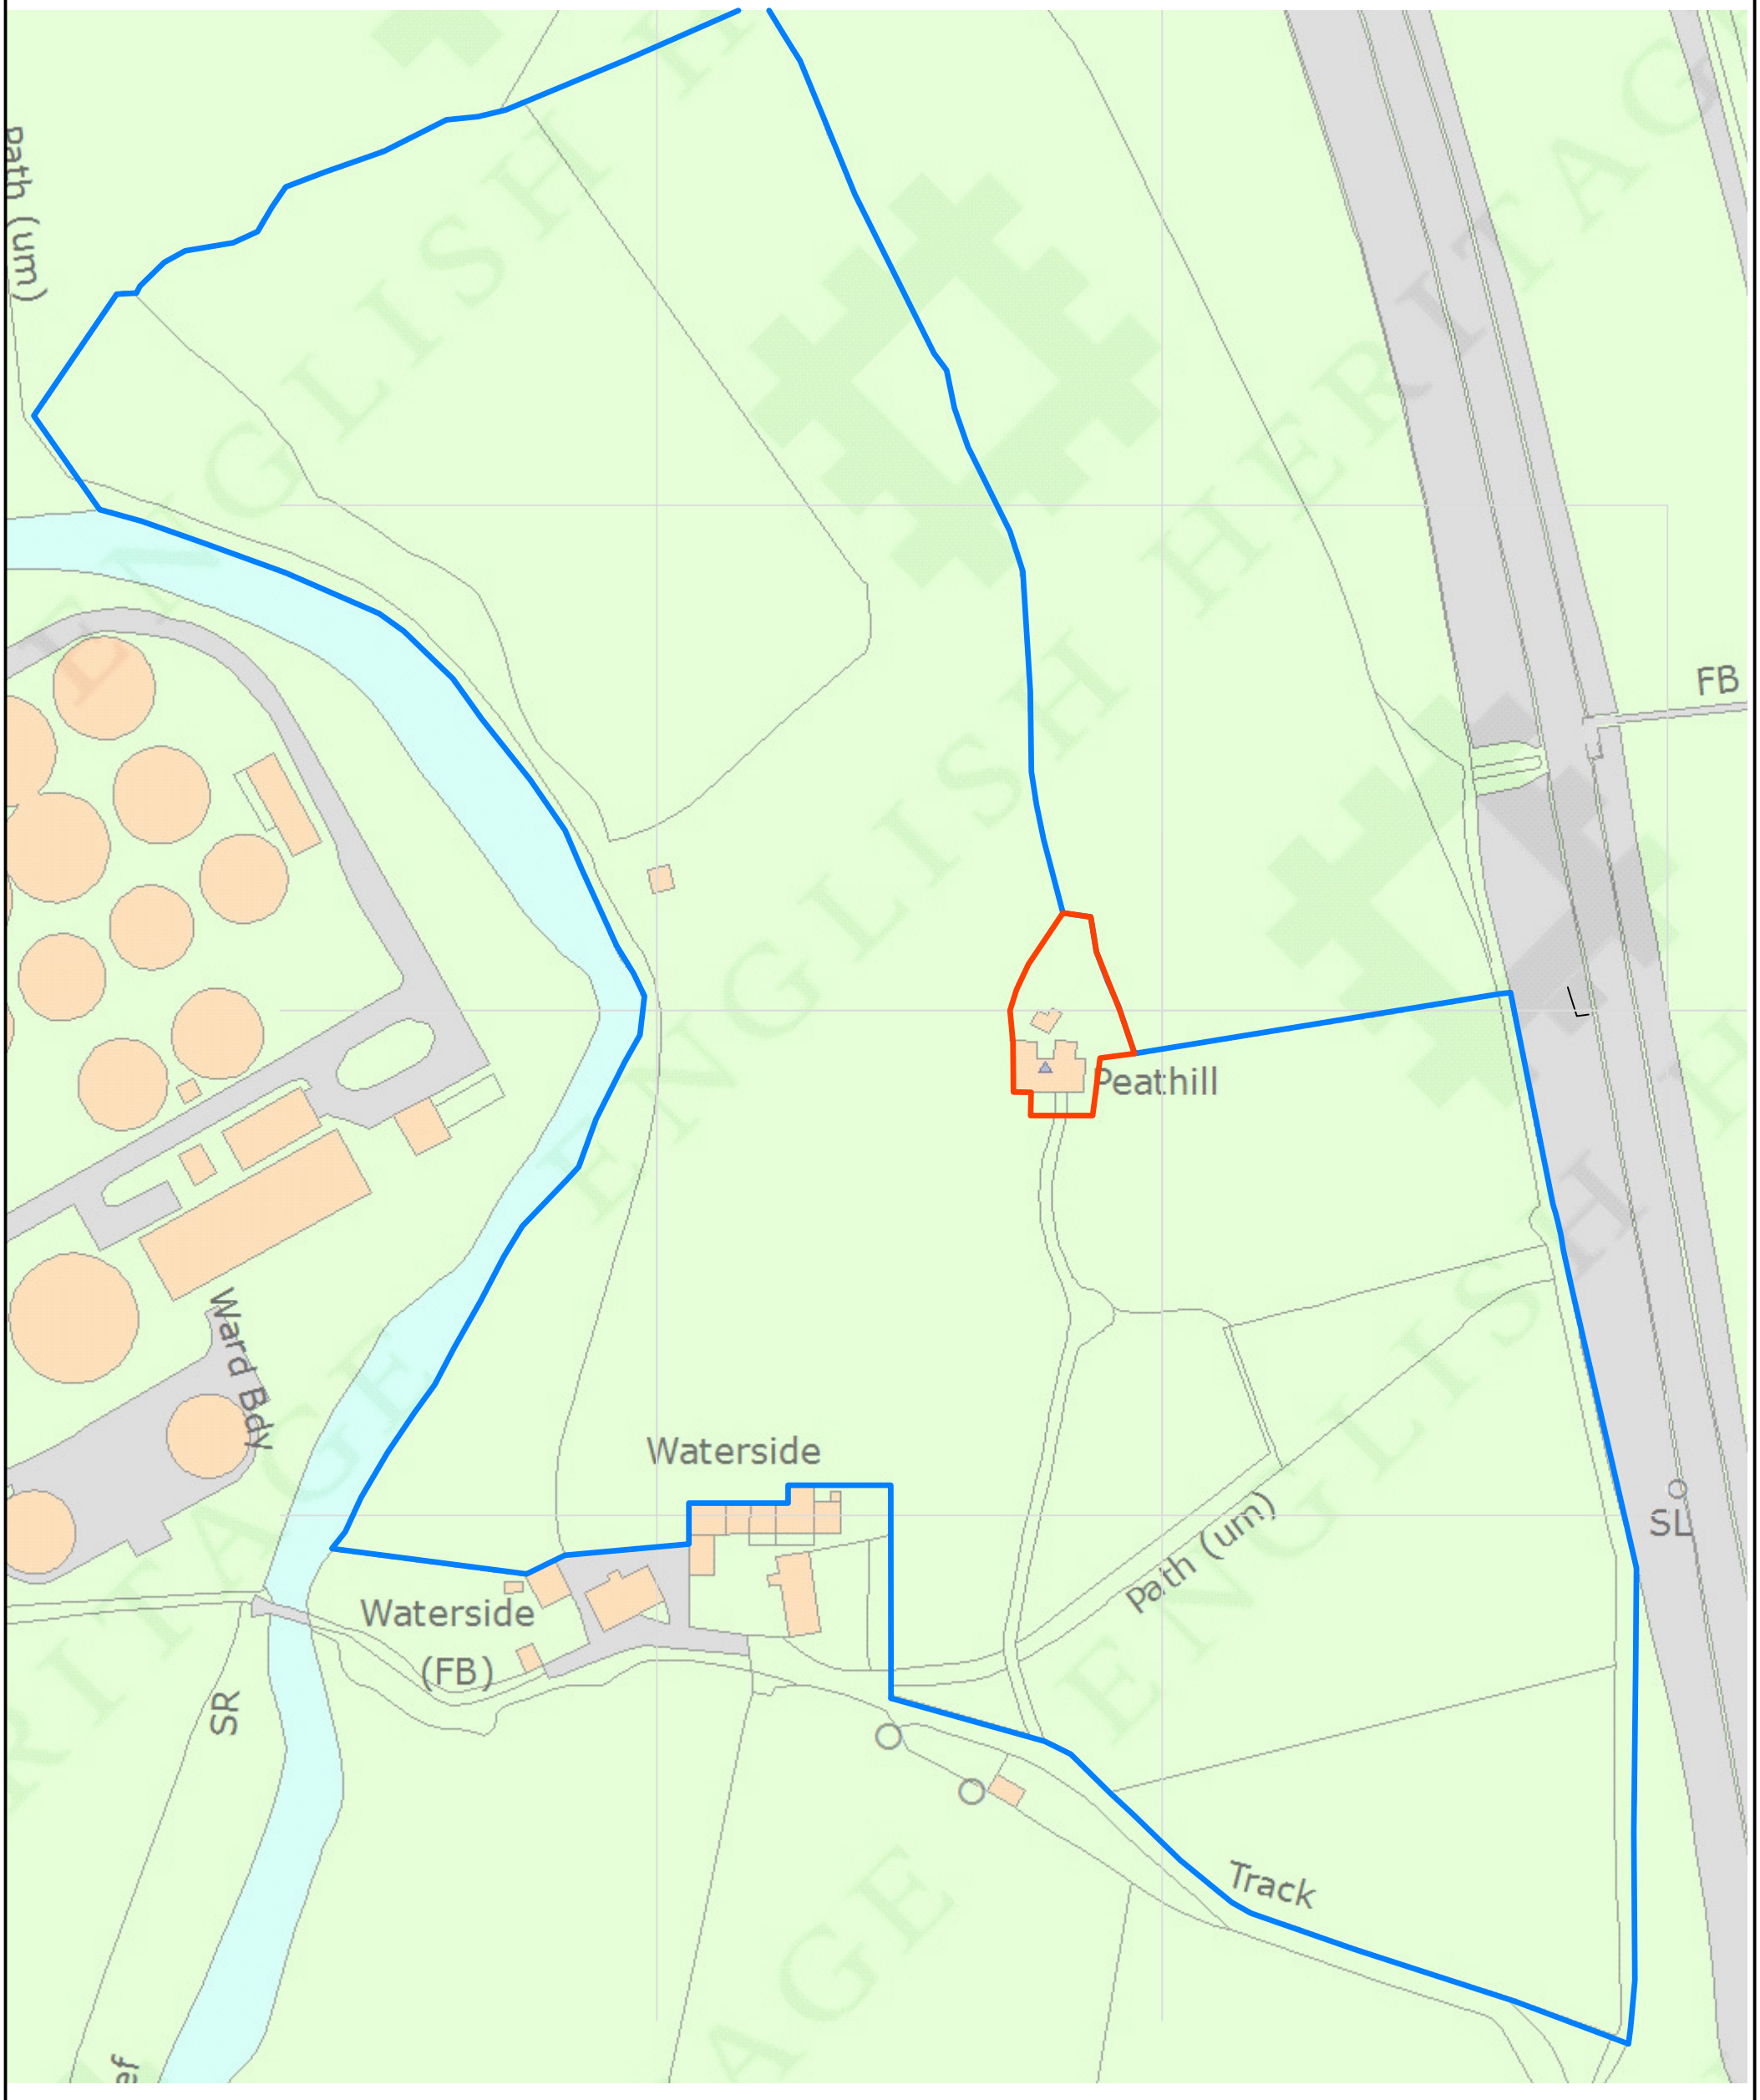


Rev A 23.05.12 building curtilege added in red, site boundary ammended to blue

HIGH PEAK **ARCHITECTS** LTD

2nd Floor, Wharf House, Wharf Road, Whaley Bridge, High Peak, Derbys SK23 7AD

Tel: 01663 719717 Web: www.highpeakarch.com Email: hpa@highpeakarch.com

Extension and Refurbishment

Peathills Farm, Buxworth

Location Plan

1091.01

Scale: 1:1250 @ A3 Date: April 2012 DO NOT SCALE OFF THIS DRAWING Rev: A