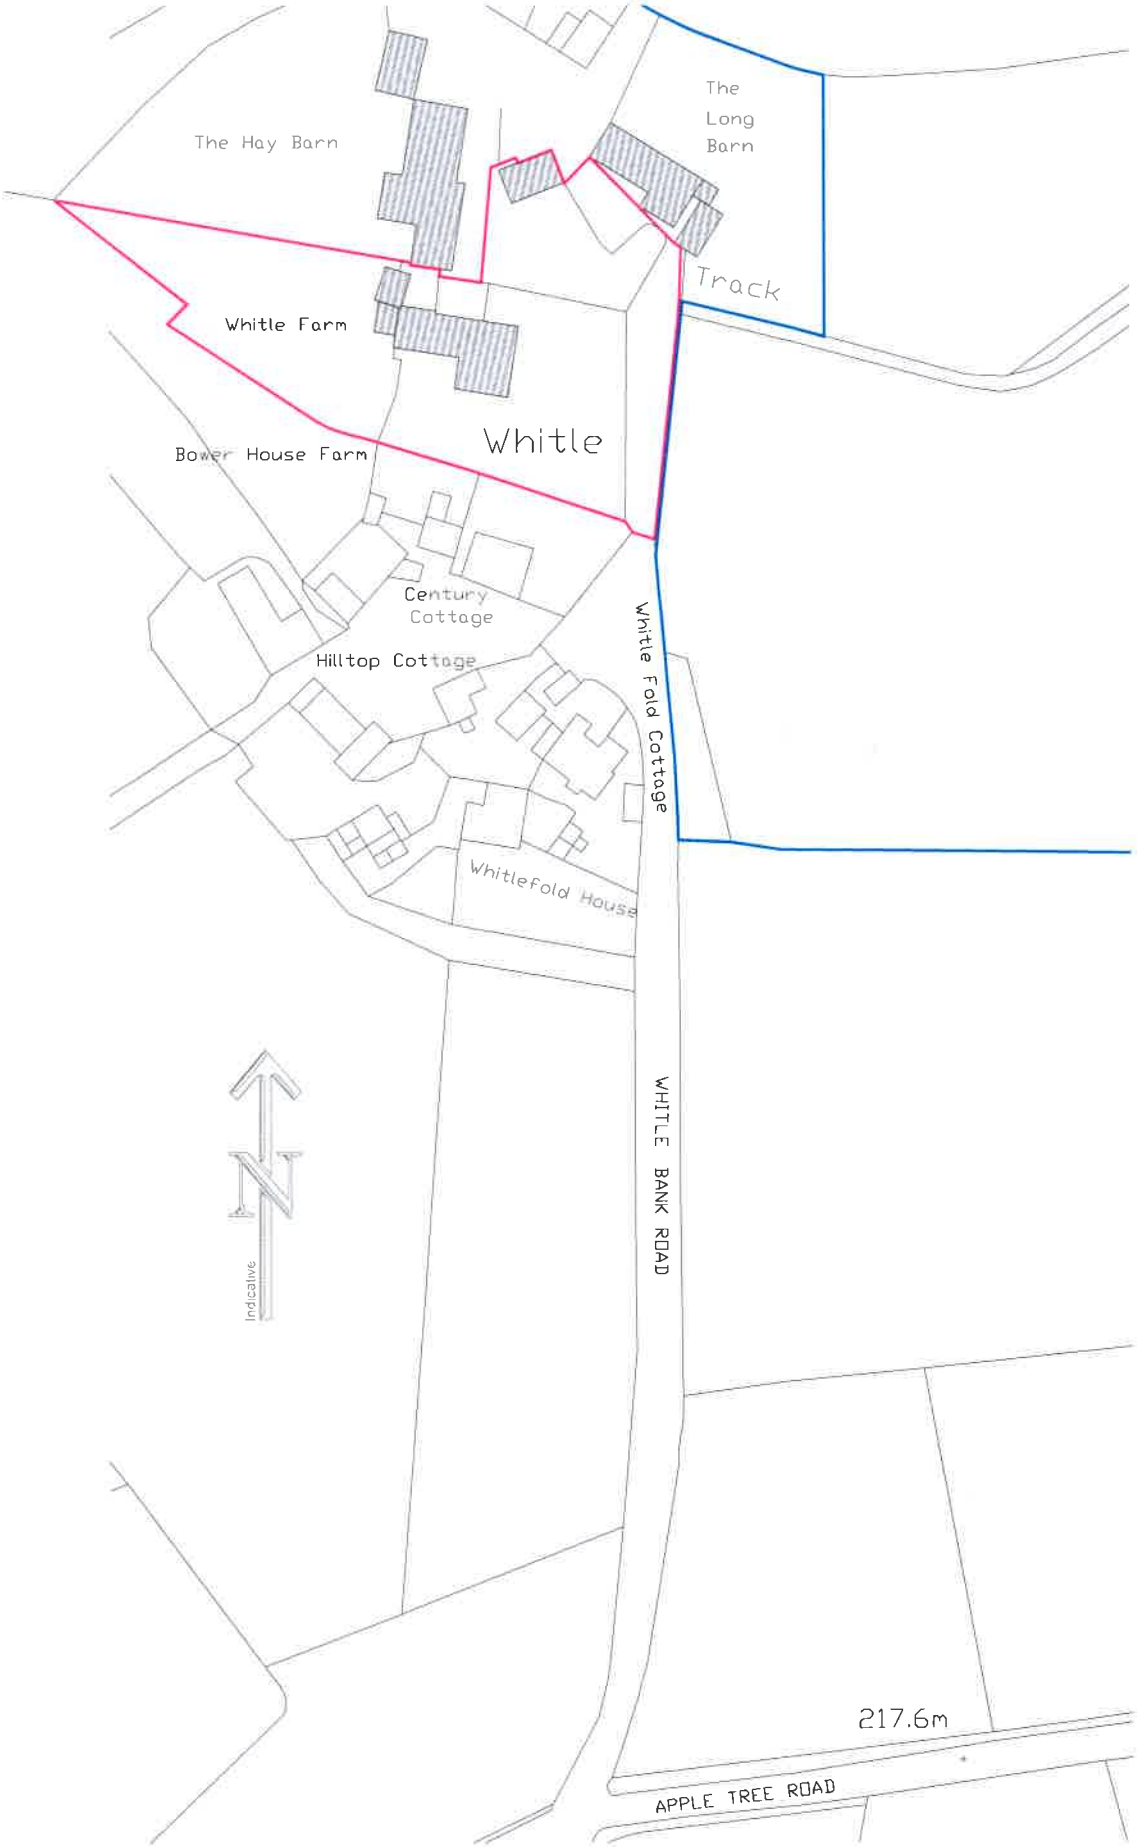

Do not scale from this drawing. Contractor should take and check all dimensions on site prior to commencement of work. Any discrepancies to be reported to Architectural Design. This Drawing is the © copyright of Architectural Design.

Rev. Description Int Date

ARCHITECTURAL DESIGN

The Courtyard
28A Great King Street
Macclesfield
Cheshire SK11 6PL

t. 01625 615954
f. 01625 511042

e. post@archdes.co.uk
i. www.archdes.co.uk

Job Title:
ALTERATIONS, EXTENSIONS AND CONVERSION OF OUTBUILDINGS AT WHITLE FARM, NEW MILLS, HIGH PEAK

Dwg Title:
Site Location Plan

Scale:	Drawn By:	Date:	Job No/Dwg & Rev:
1:1250 (A4)	PF	09.11.2010	AD2006 - 15