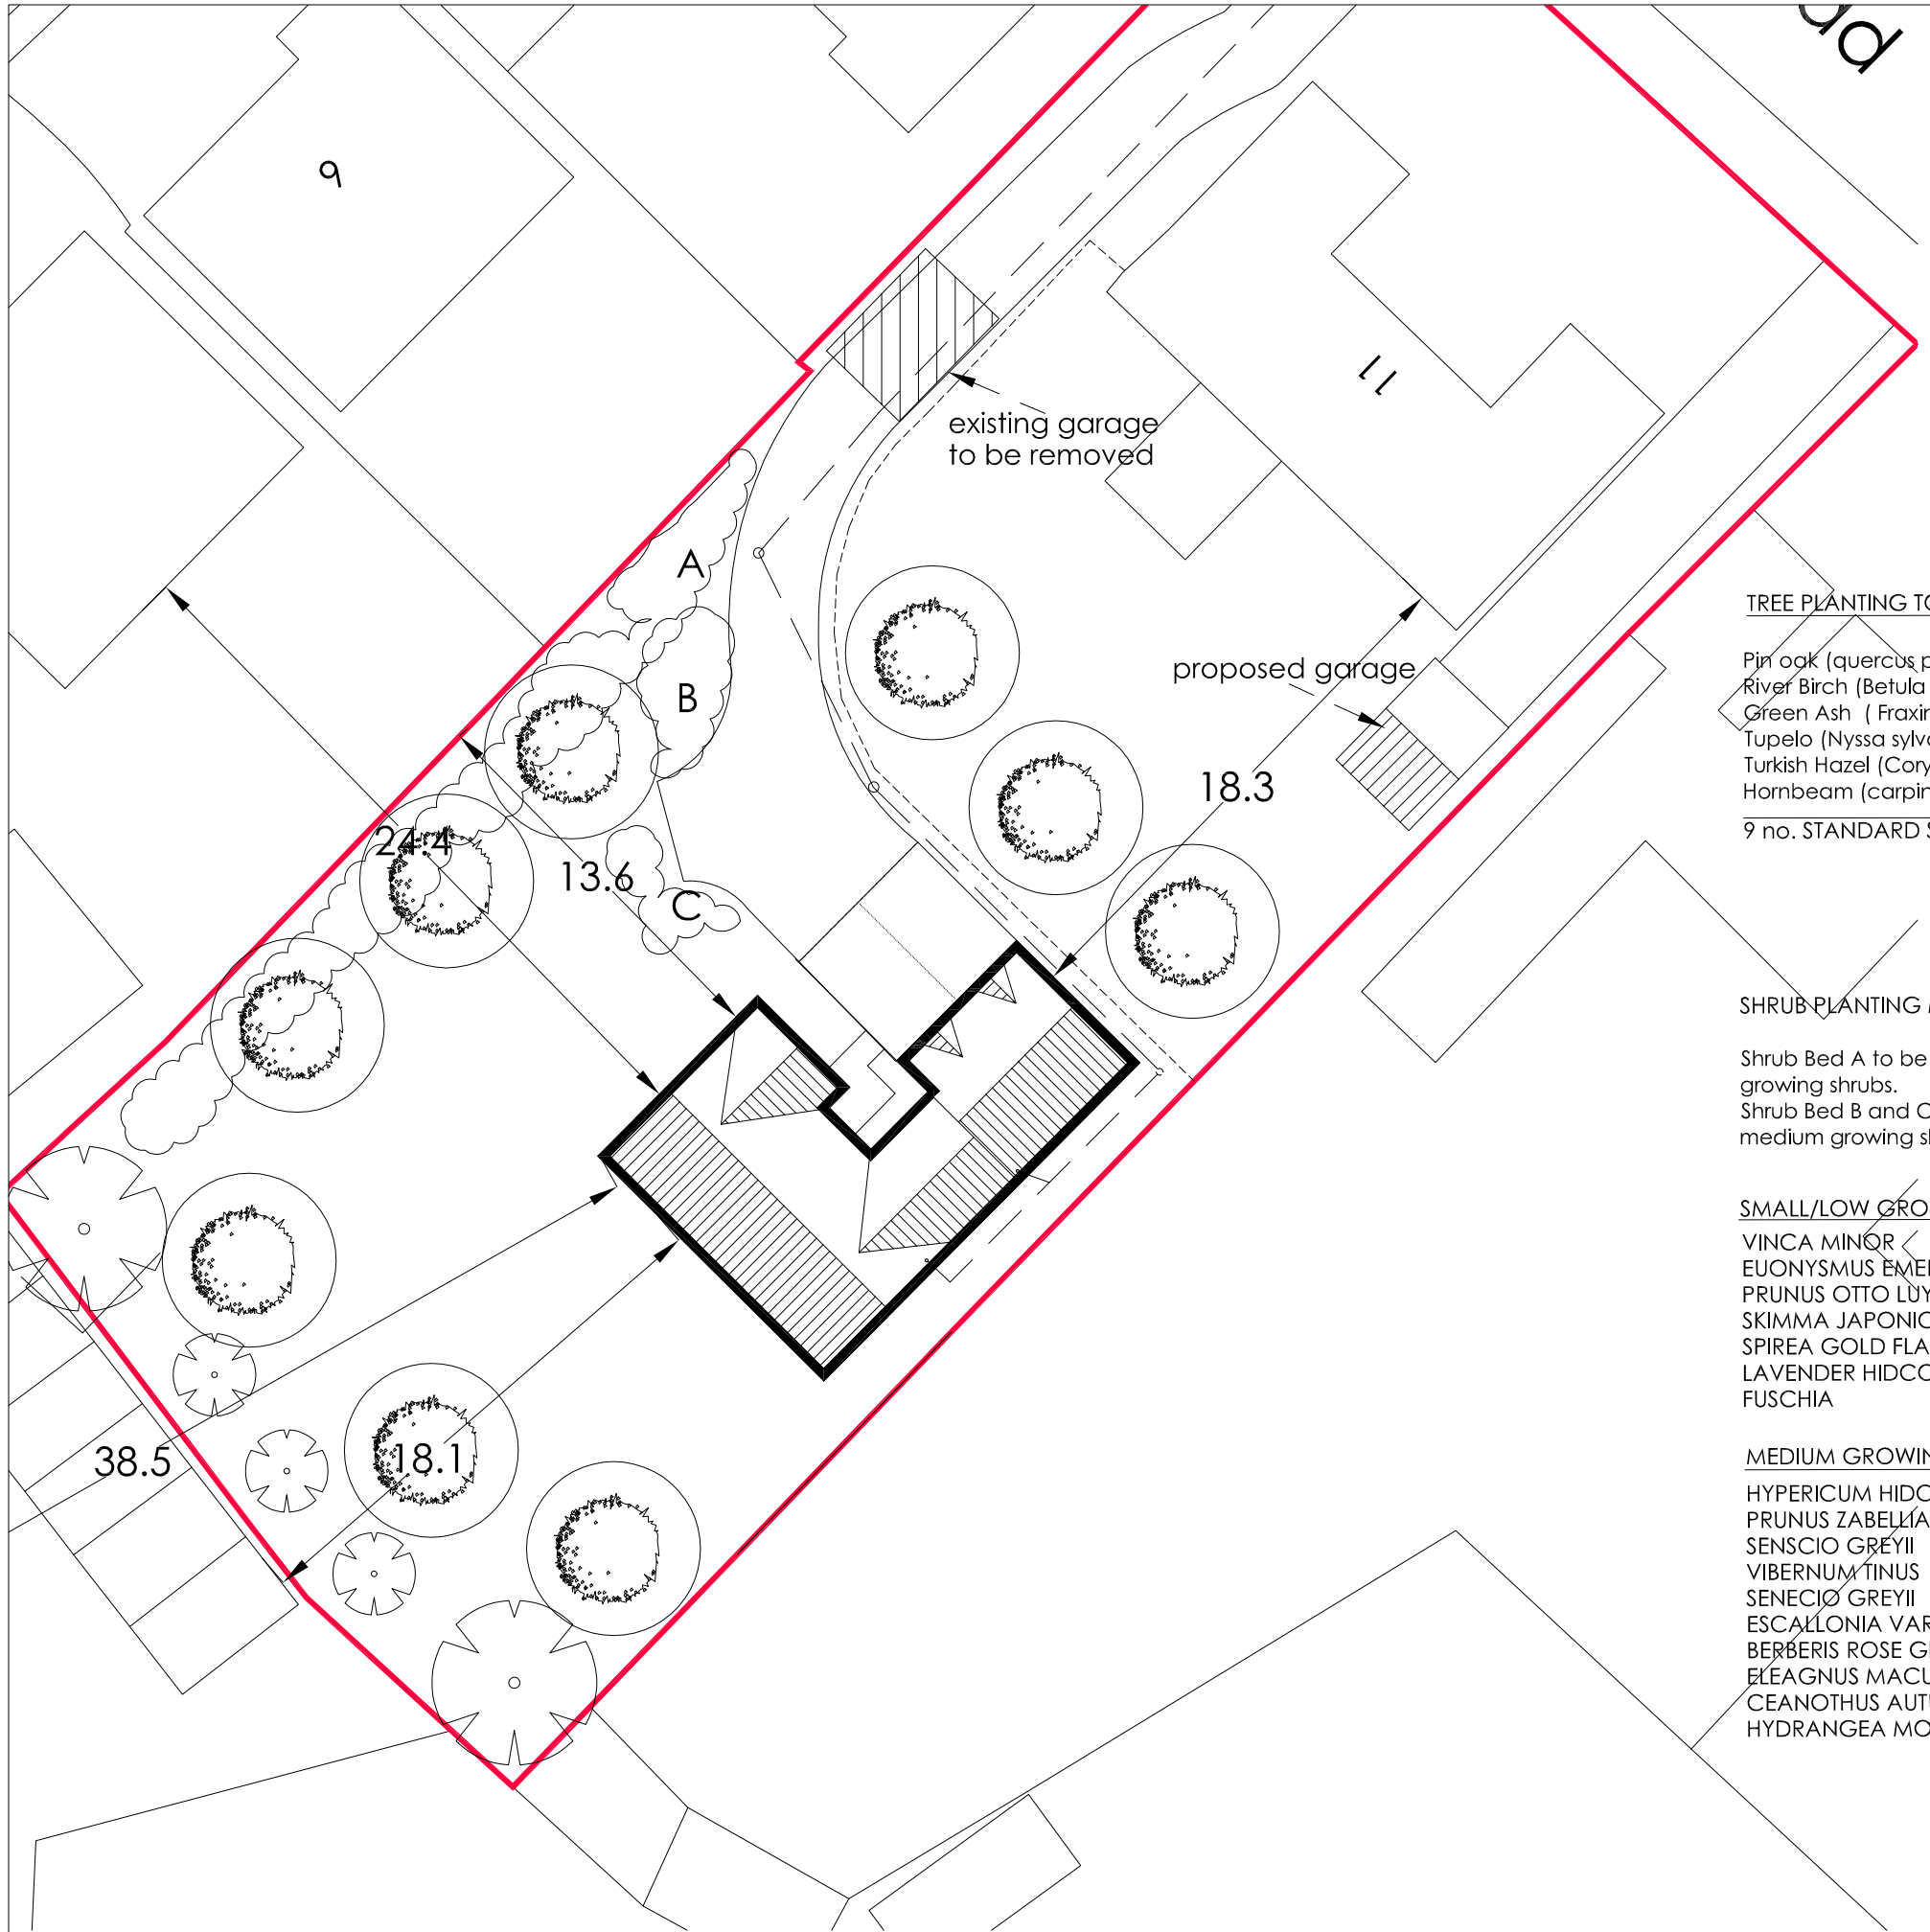


New tree planting with spread indicated

Existing tree planting

New shrub planting

plot boundary fencing 1.8m high close boarded

Drainage

TREE PLANTING TO SITE

Pin oak (quercus palustris)
River Birch (Betula Nigra)
Green Ash (Fraxinus pennsylvanica)
Tupelo (Nyssa sylvatica)
Turkish Hazel (Corylus colurna)
Hornbeam (carpinus betulus 'pendula')

9 no. STANDARD SIZE TREES OF THE ABOVE MIXTURE

Footpaths to be Marshalls Saxon Buff paving
Road to be Tarmac
Driveway and parking area to be Marshalls tegula permeable paving colour grey
Grass to gardens

SHRUB PLANTING MIXES

Shrub Bed A to be mix of tall and medium growing shrubs.
Shrub Bed B and C to be mix of small and medium growing shrubs

SMALL/LOW GROWING SHRUBS

VINCA MINOR
EUONYSMUS EMERALD & GOLD
PRUNUS OTTO LUYKEN
SKIMMA JAPONICA
SPIREA GOLD FLAME
LAVENDER HIDCOTE
FUSCHIA

MEDIUM GROWING SHRUBS

HYPERICUM HIDCOTE
PRUNUS ZABELLIANA
SENSCIO GREYII
VIBERNUM TINUS
SENECIO GREYII
ESCALLONIA VARIETY
BERBERIS ROSE GLOW
ELEAGNUS MACULATA
CEANOTHUS AUTUMNAL BLUE
HYDRANGEA MOPHEAD

TALL GROWING SHRUBS

SAMBUCUS NIGRA
WEIGELIA FLORIDA VARIEGATA
PHOTONIA RED ROBIN
VIBERNUM OPULUS
COTONEASTER CORNUBIA
COTONEASTER FRANCHETTI
PRUNUS LAUREL
PYRACANTHA ORANGE GLOW

0 10m

N

Rev A 07.12. Tree species revised. Reduced to one house.

REVISIONS

DRAWN	FH	SCALE 1:250	AREA SQ.M. SQ.FT.
DATE	Jan 2012		
PROJECT	Land to the Rear of 11 Lascelles Road, Buxton		
CLIENT	Mr and Mrs Golden		
TITLE	Landscape Layout		

HDD
Heathcote Design And Development
20 Macclesfield Road, Buxton, SK17 9AH
T: **01298 23199** M: **0787 5551825**
E: **hdd@talktalk.net**

DRAWING NUMBER	REV
02.02	A