
Dimensions are to be checked on site. Do not scale from drawings. Report discrepancies to the Architect.

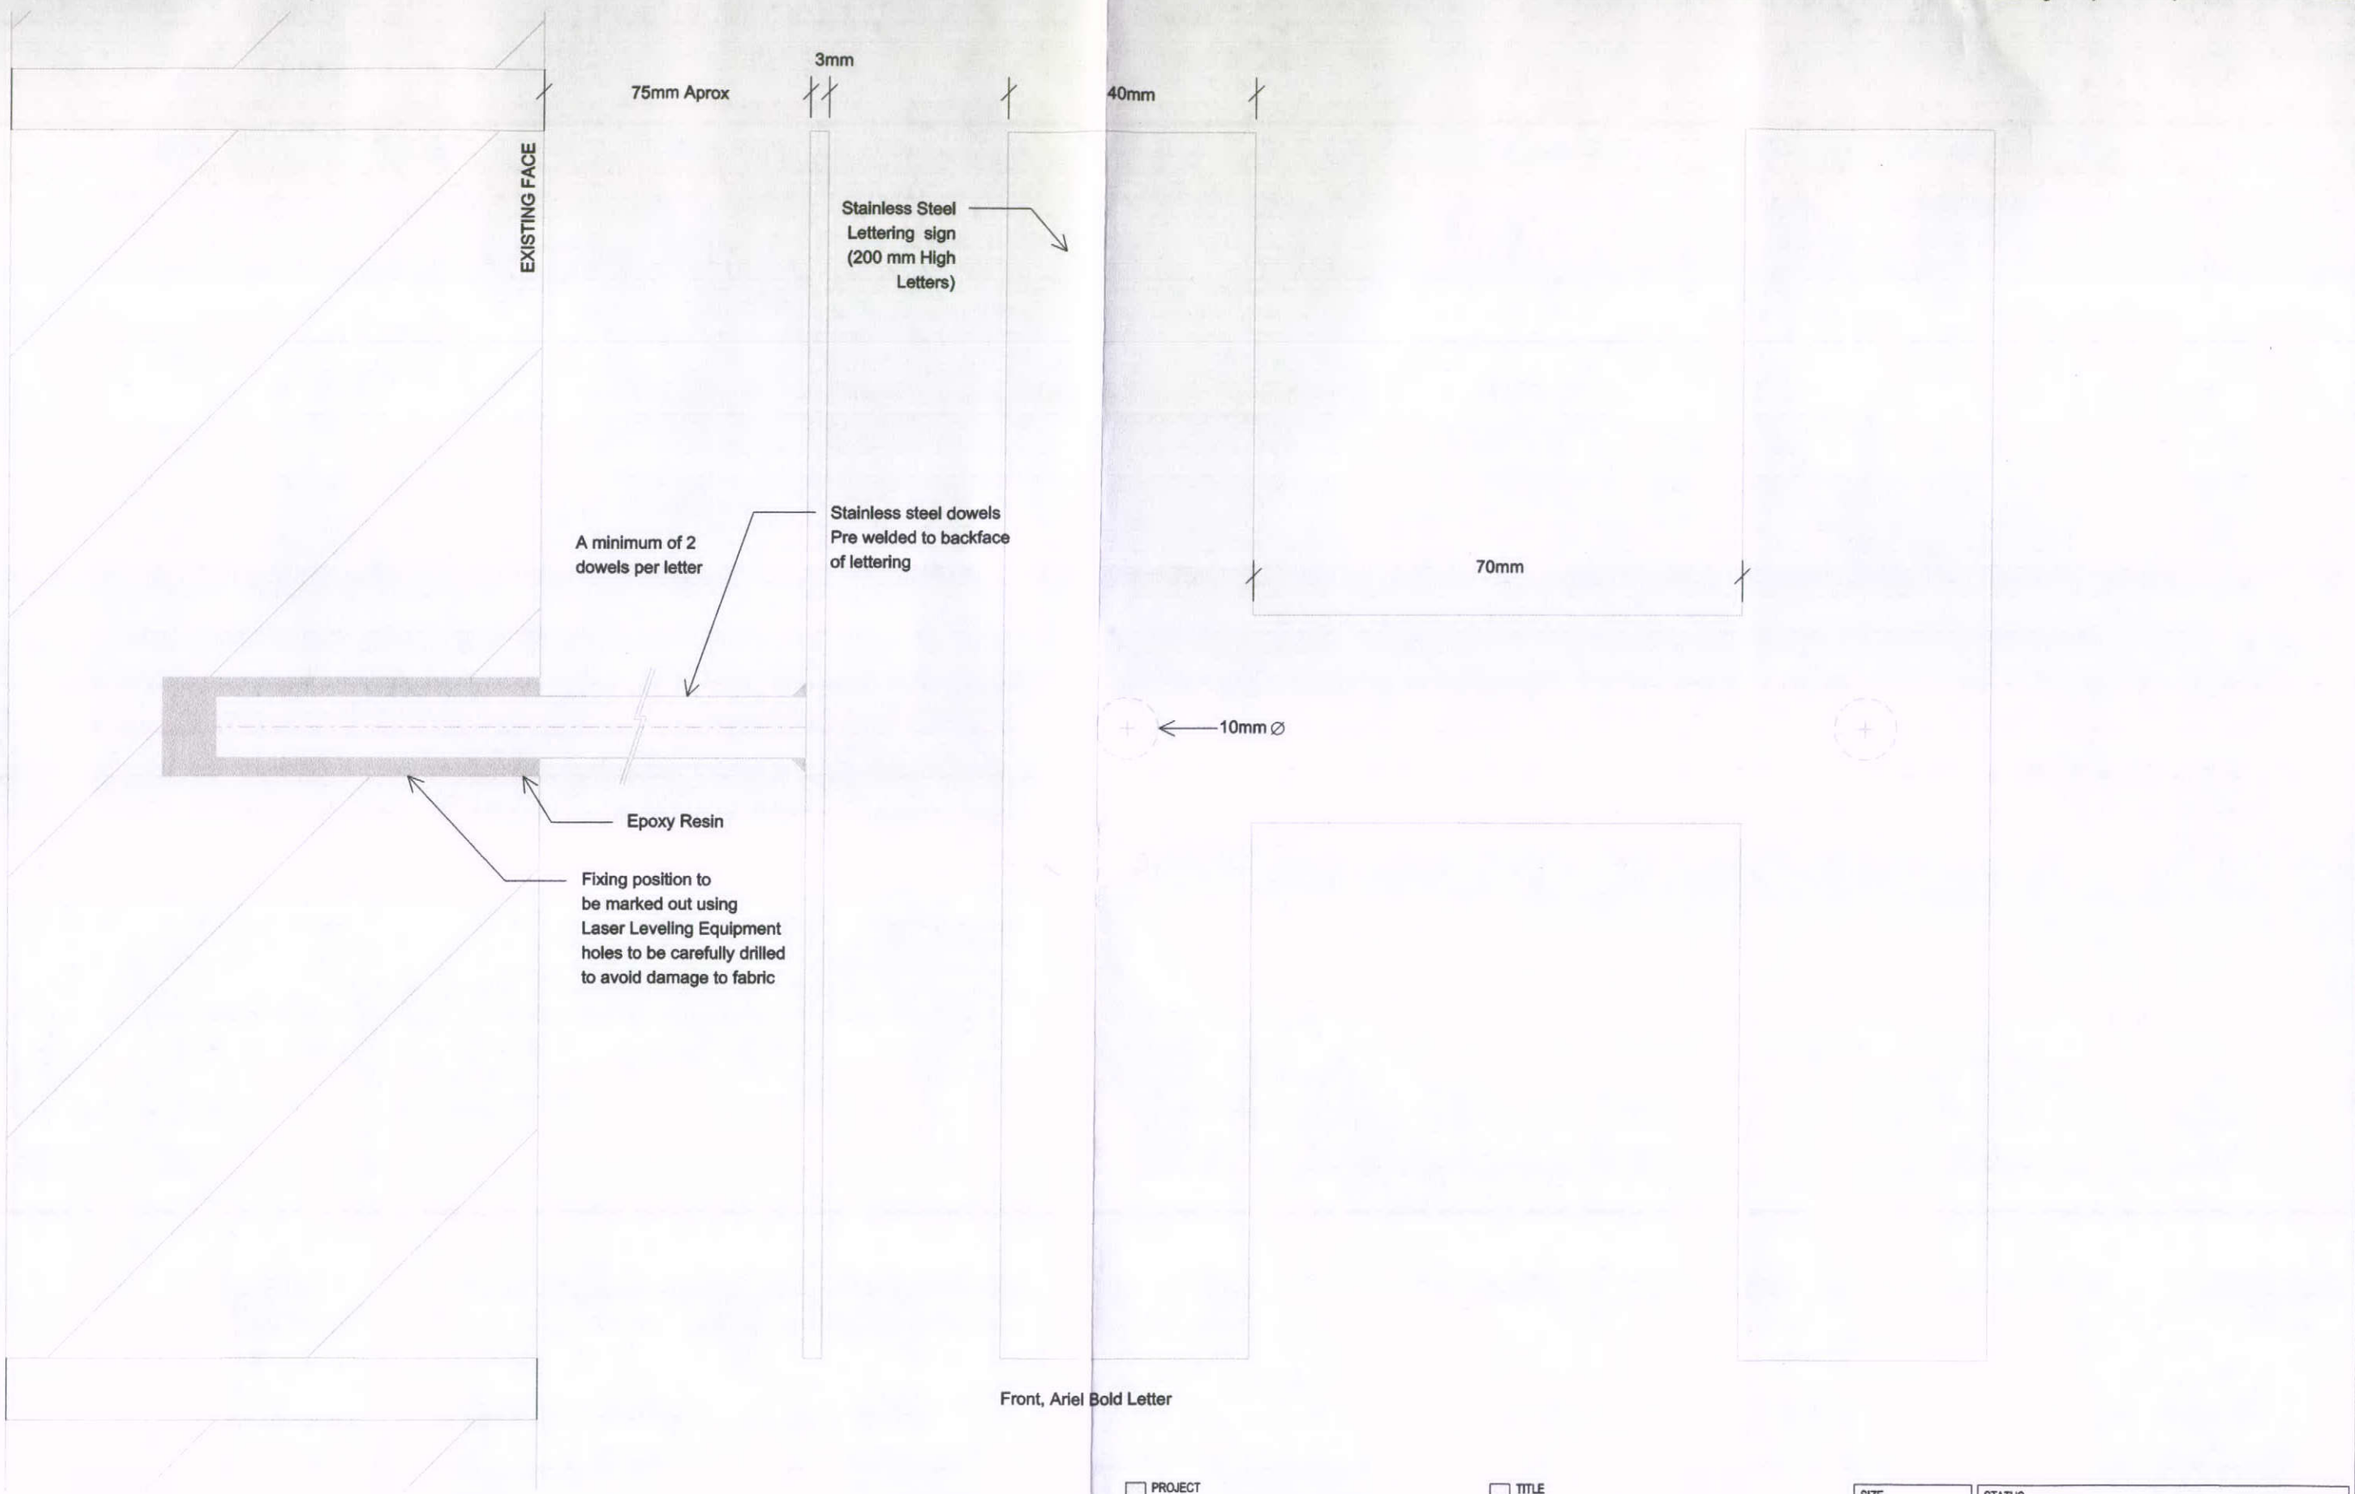

PROJECT
WB UNITING CHURCH
WHALEY BRIDGE

TITLE
LETTERING SECTION

SIZE A3

STATUS PLANNING

PROJECT No 1166

DRAWING No SK24

DRAWN by JNB

CHECKED ...

DATE MAY12

SCALE (u.n.o) 1/1

JOHN McCALL ARCHITECTS LTD
No .1 Arts Village, Henry Street, Liverpool L1 5BS Tel: 0151 707 1818 Fax: 707 1819
Old Coop Building, Church Street, Hayfield, SK22 2JE e-mail: admin@johnmccall.co.uk