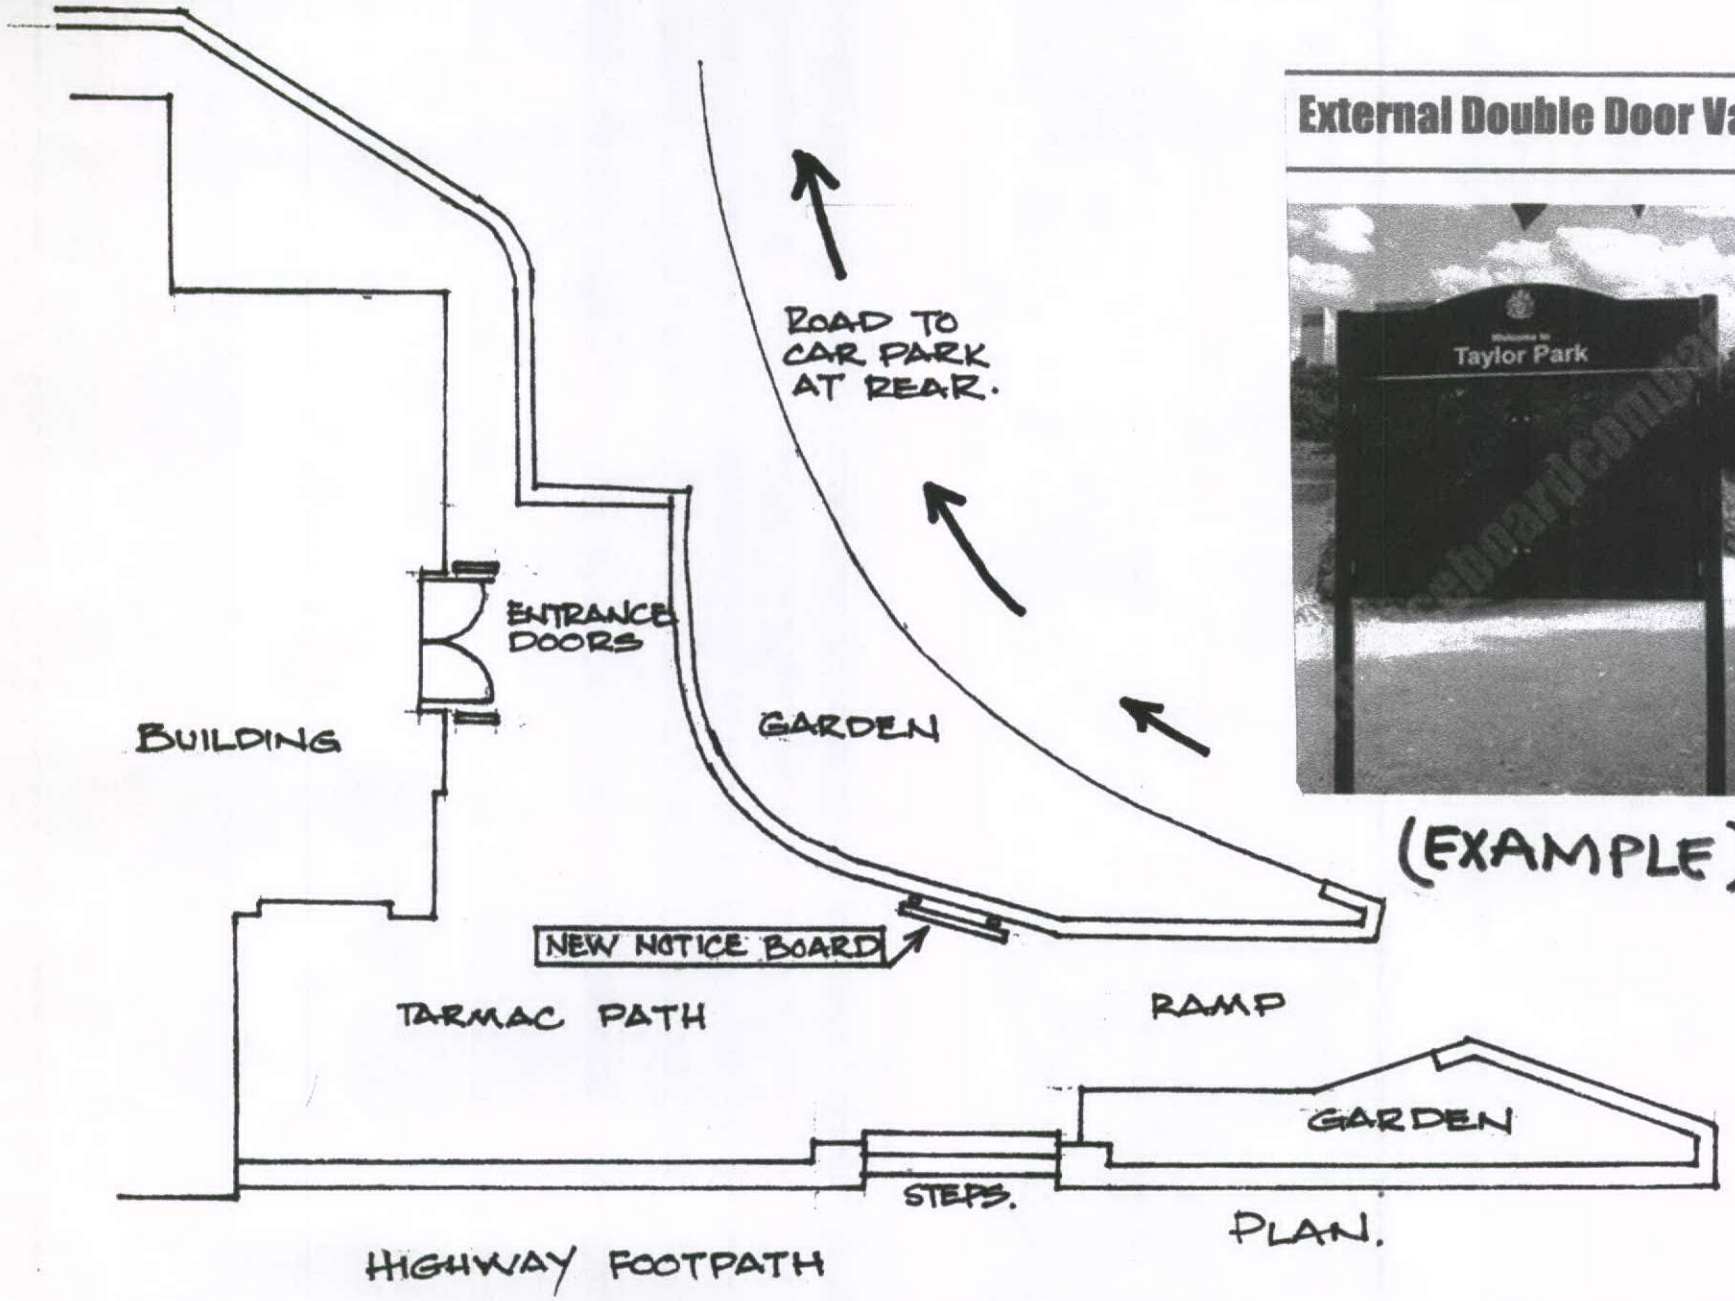


External Double Door Varicase

(EXAMPLE)

WHALEY BRIDGE UNITING CHURCH

NEW NOTICE BOARD. Scale 1:100