
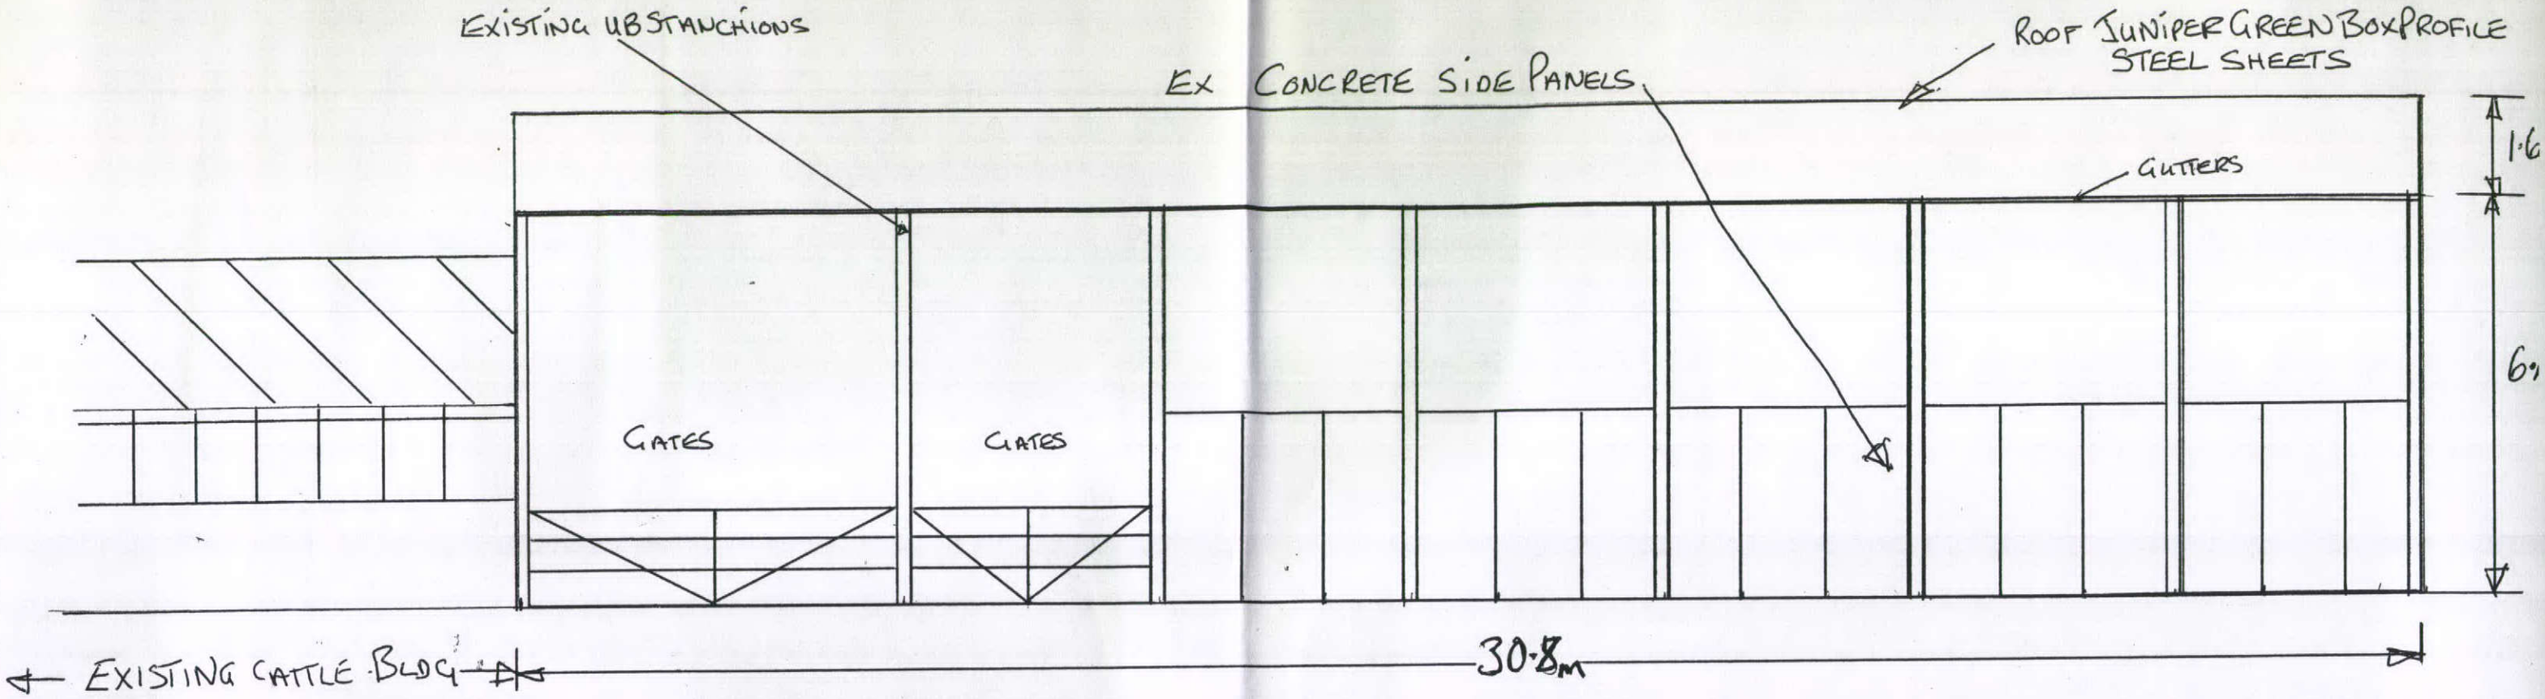


VIEW FROM WEST

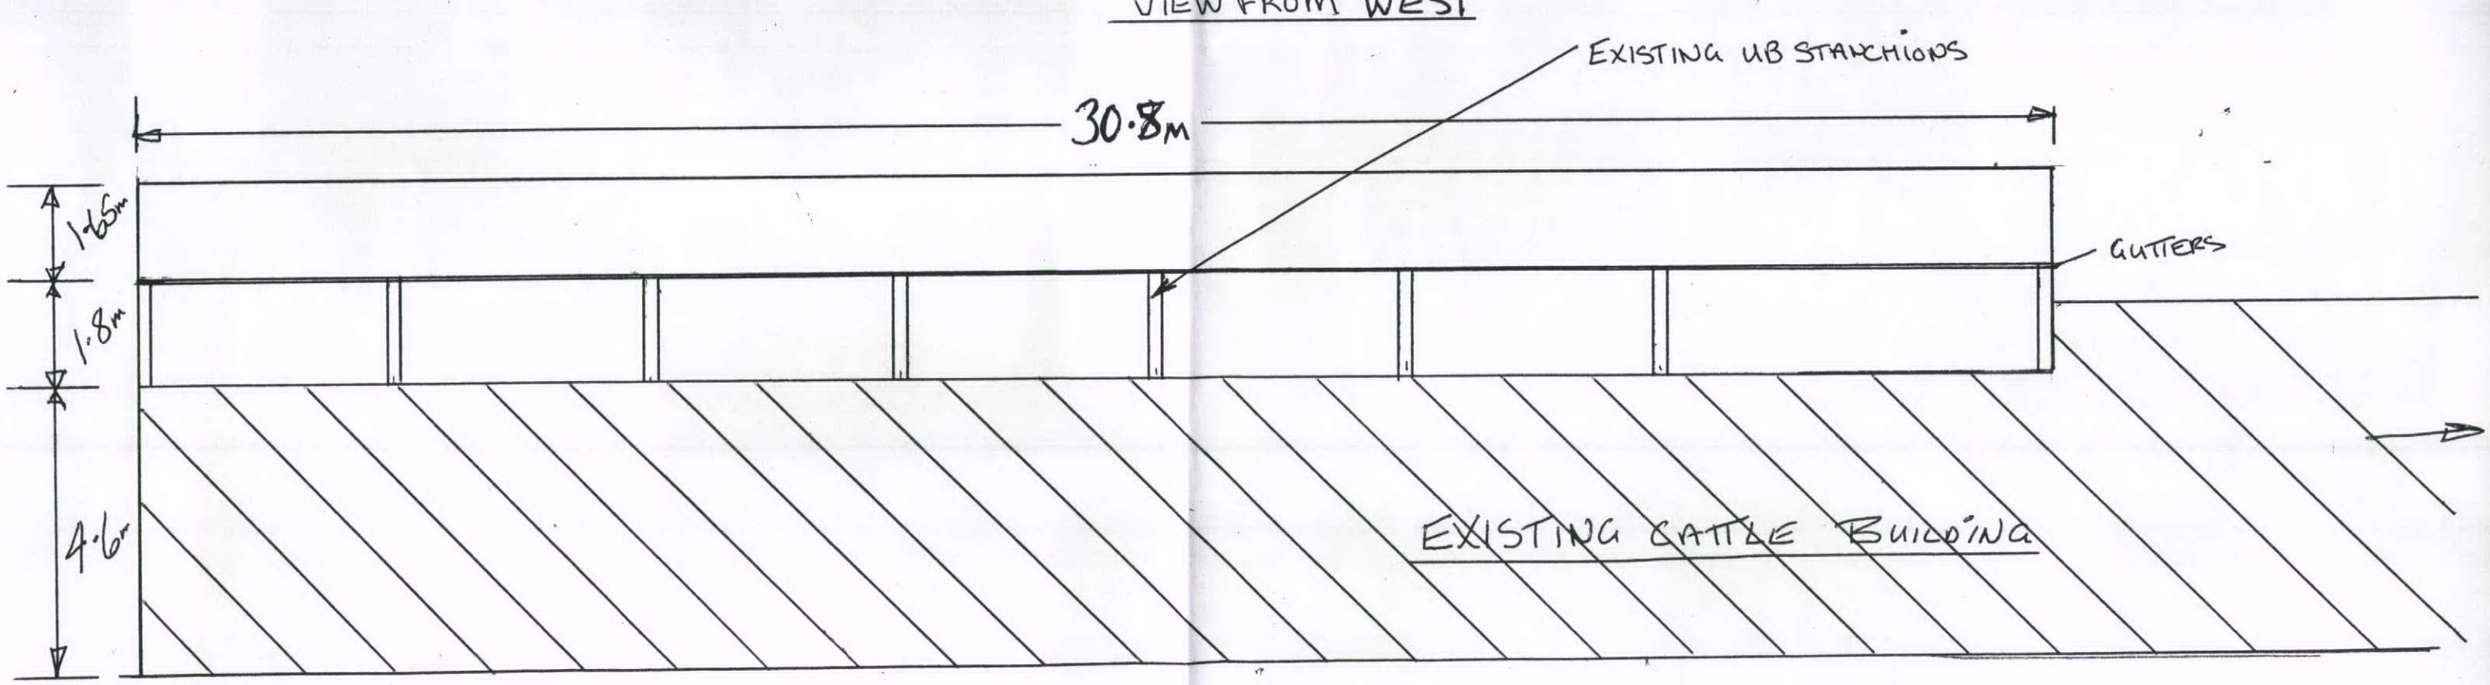

VIEW FROM EAST

PROPOSED COVERED SILAGE BUILDING FOR
MR T BESWICK
BATHAM GATE BUXTON
SCALE 1:100 DRN MPR 10:07:12
DO NOT SCALE