
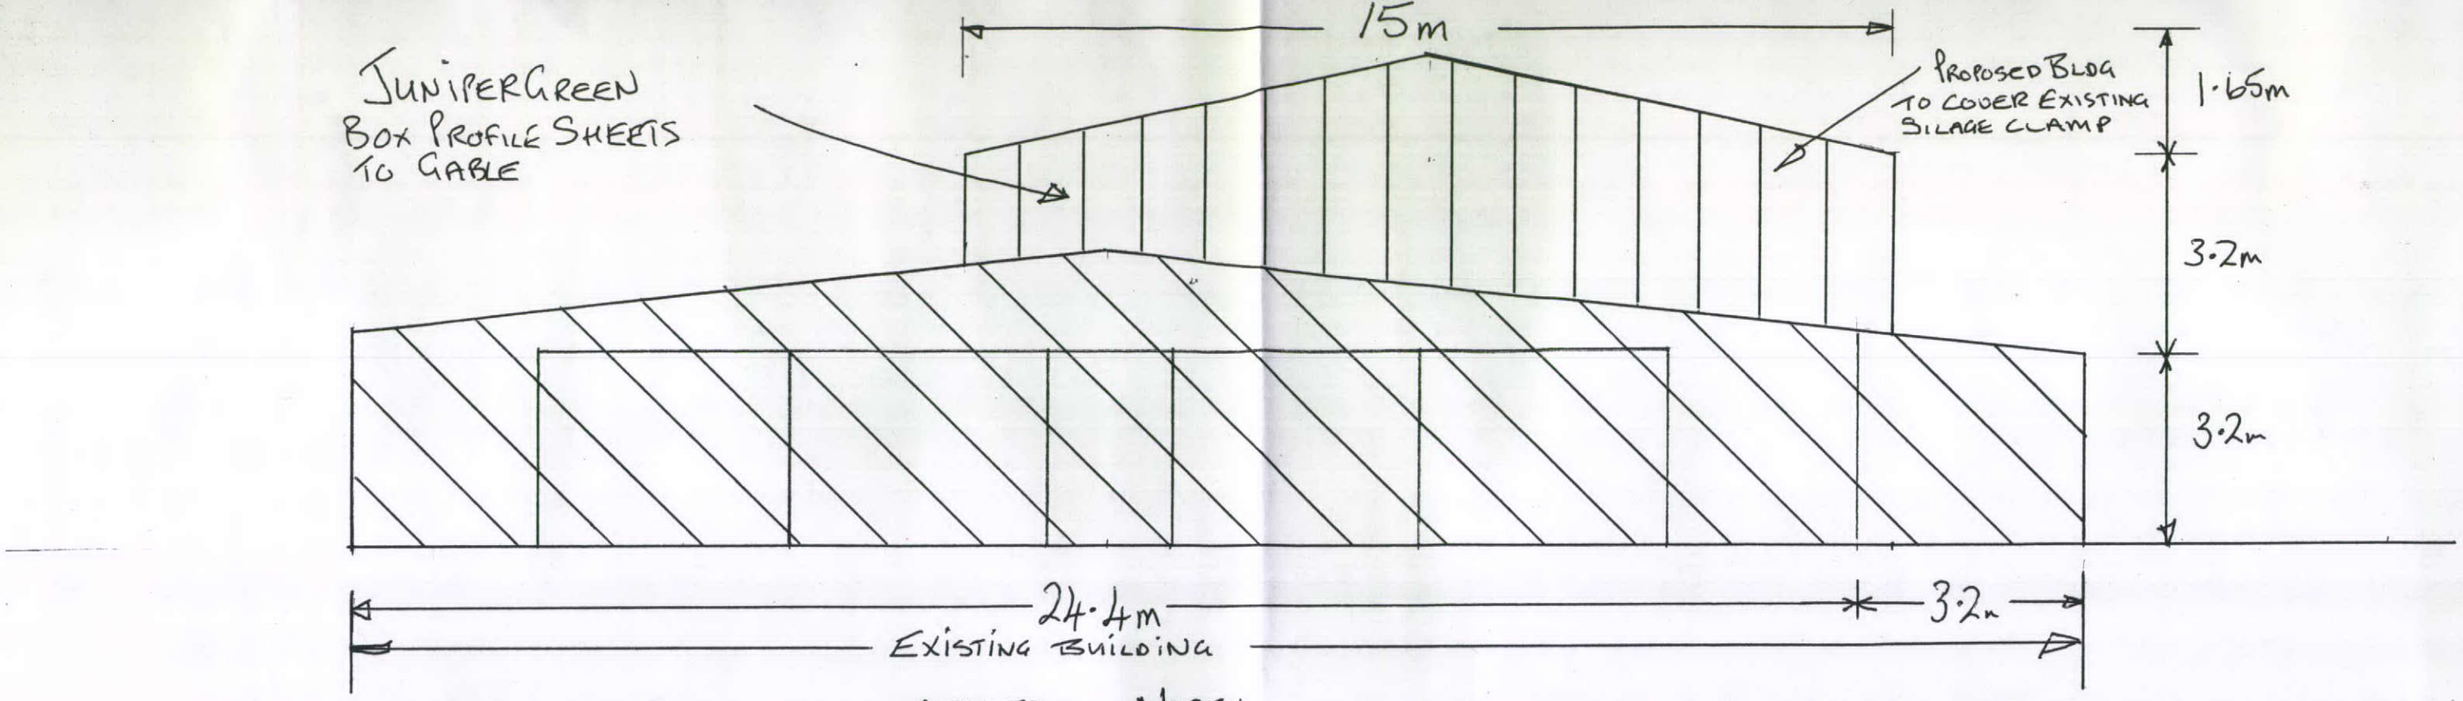


VIEW FROM NORTH

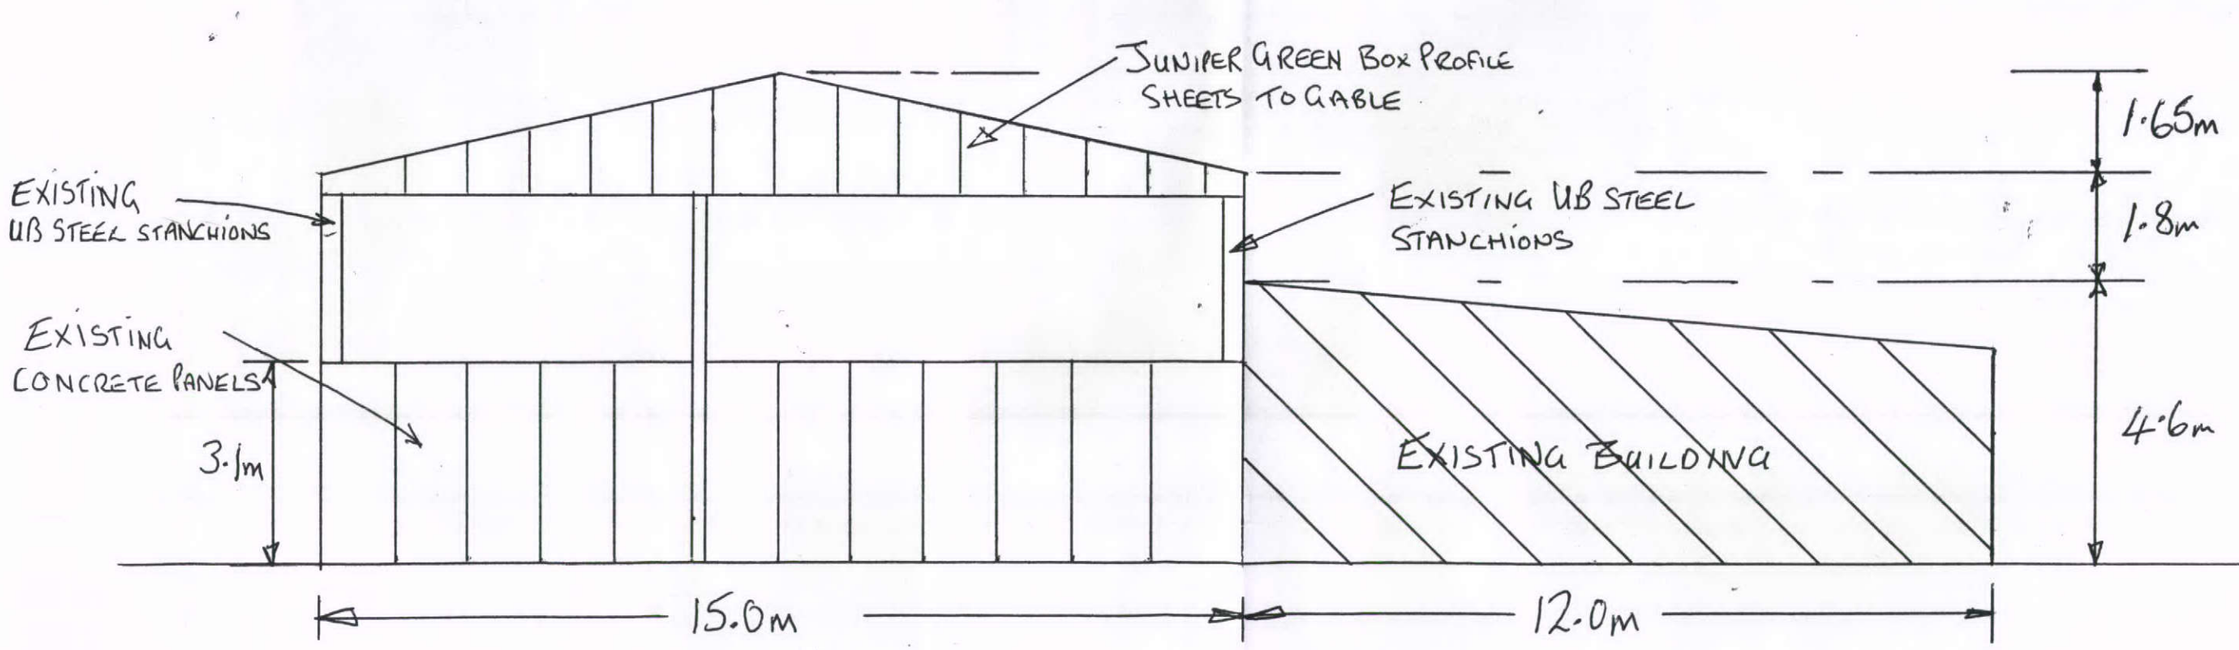

VIEW FROM SOUTH

PROPOSED COVERED SILAGE BUILDING FOR
MR TIGGS WICK
BATHAM GATE BUXTON
SCALE 1:100 DRN MPR 10:01:12