

HPK/2012/0461

-3 AUG 2012

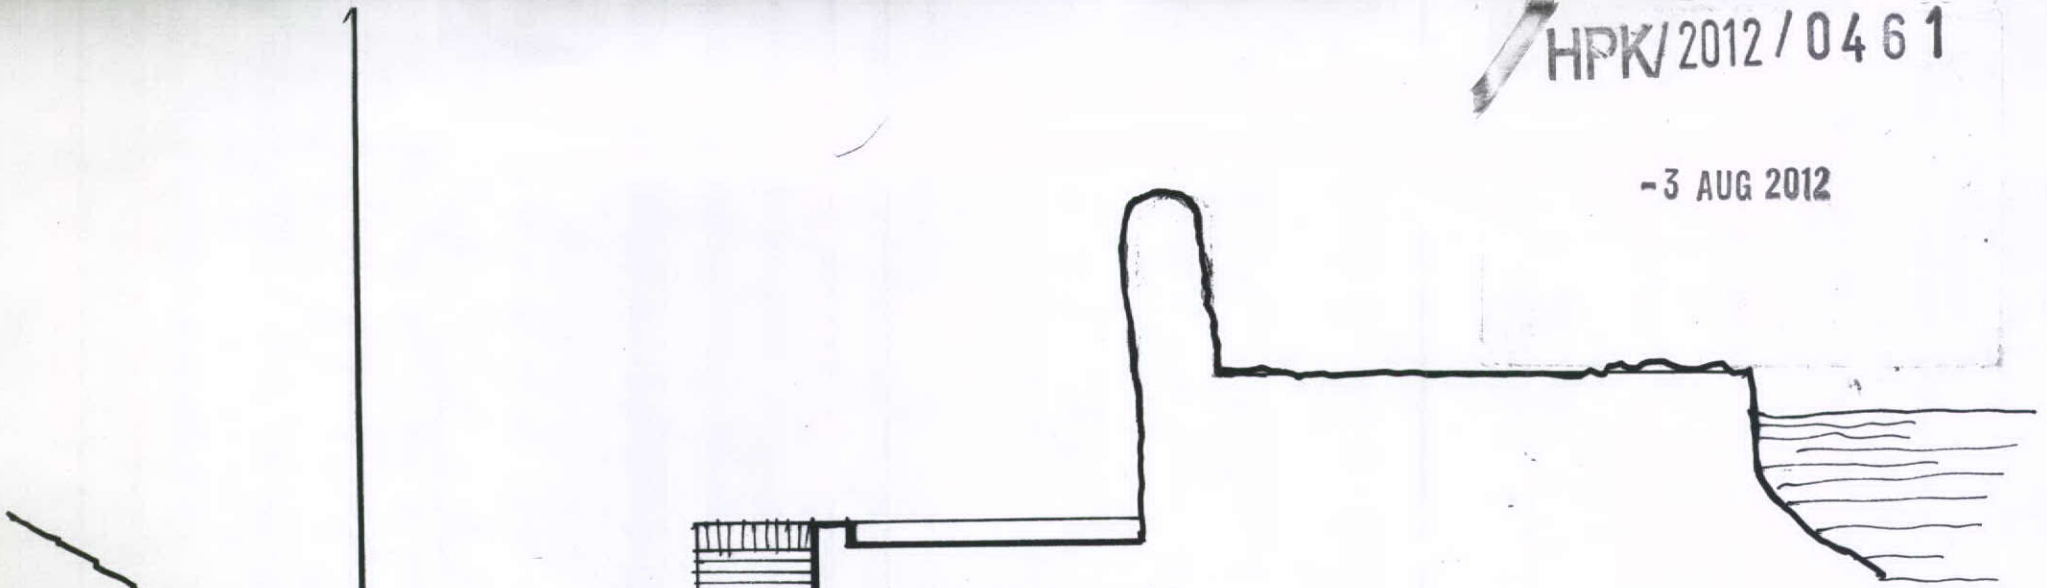

SECTION CC 1.50

AS PREVIOUSLY EXISTING

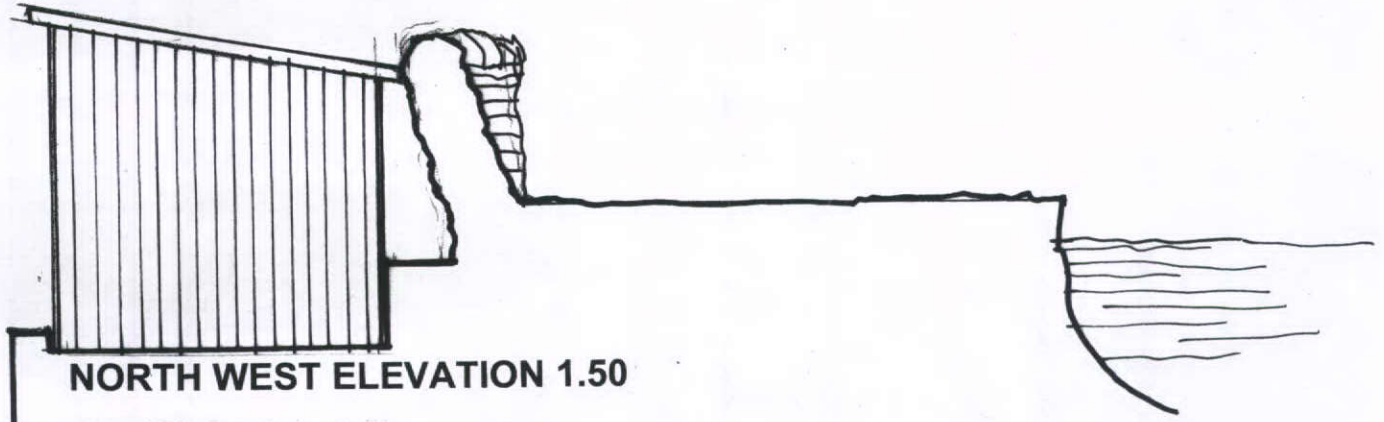

NORTH WEST ELEVATION 1.50

SECTION AA 1,50

3, LAKE VIEW , FURNESS VALE

RETAINING WALL, SHED WITH SITTING AREA AND GARDEN