

HPK/2012/0467

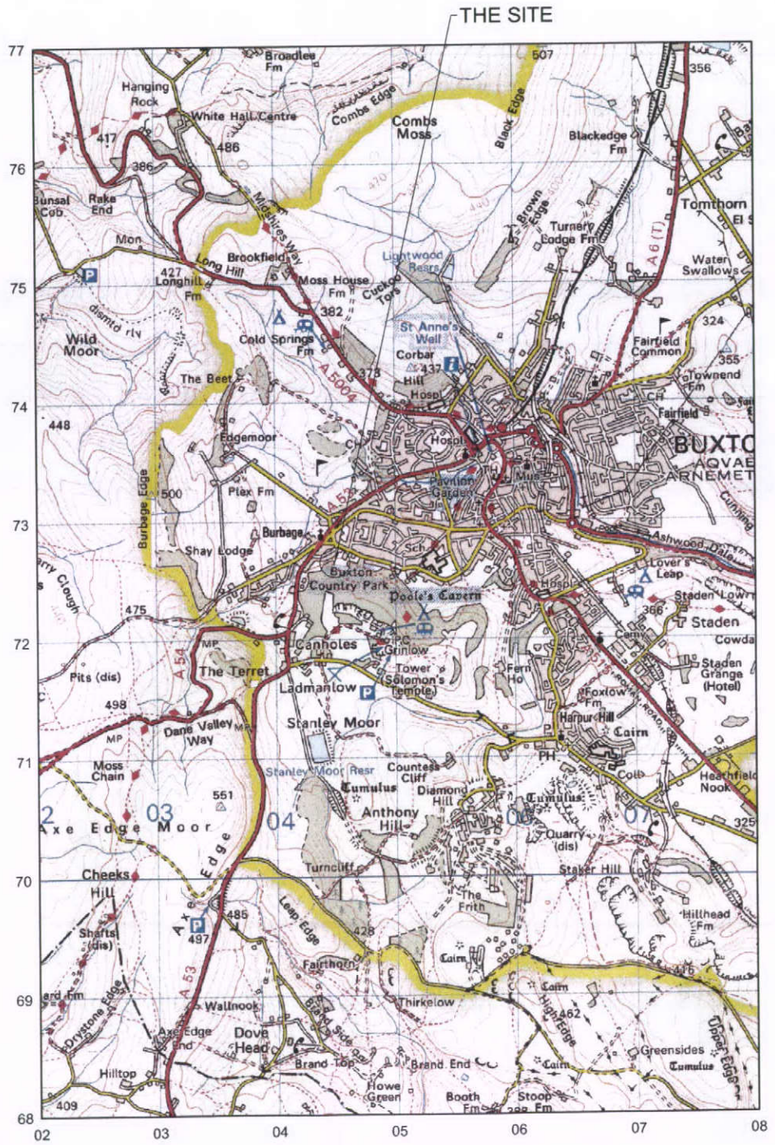

LOCATION PLAN
SCALE 1:50,000

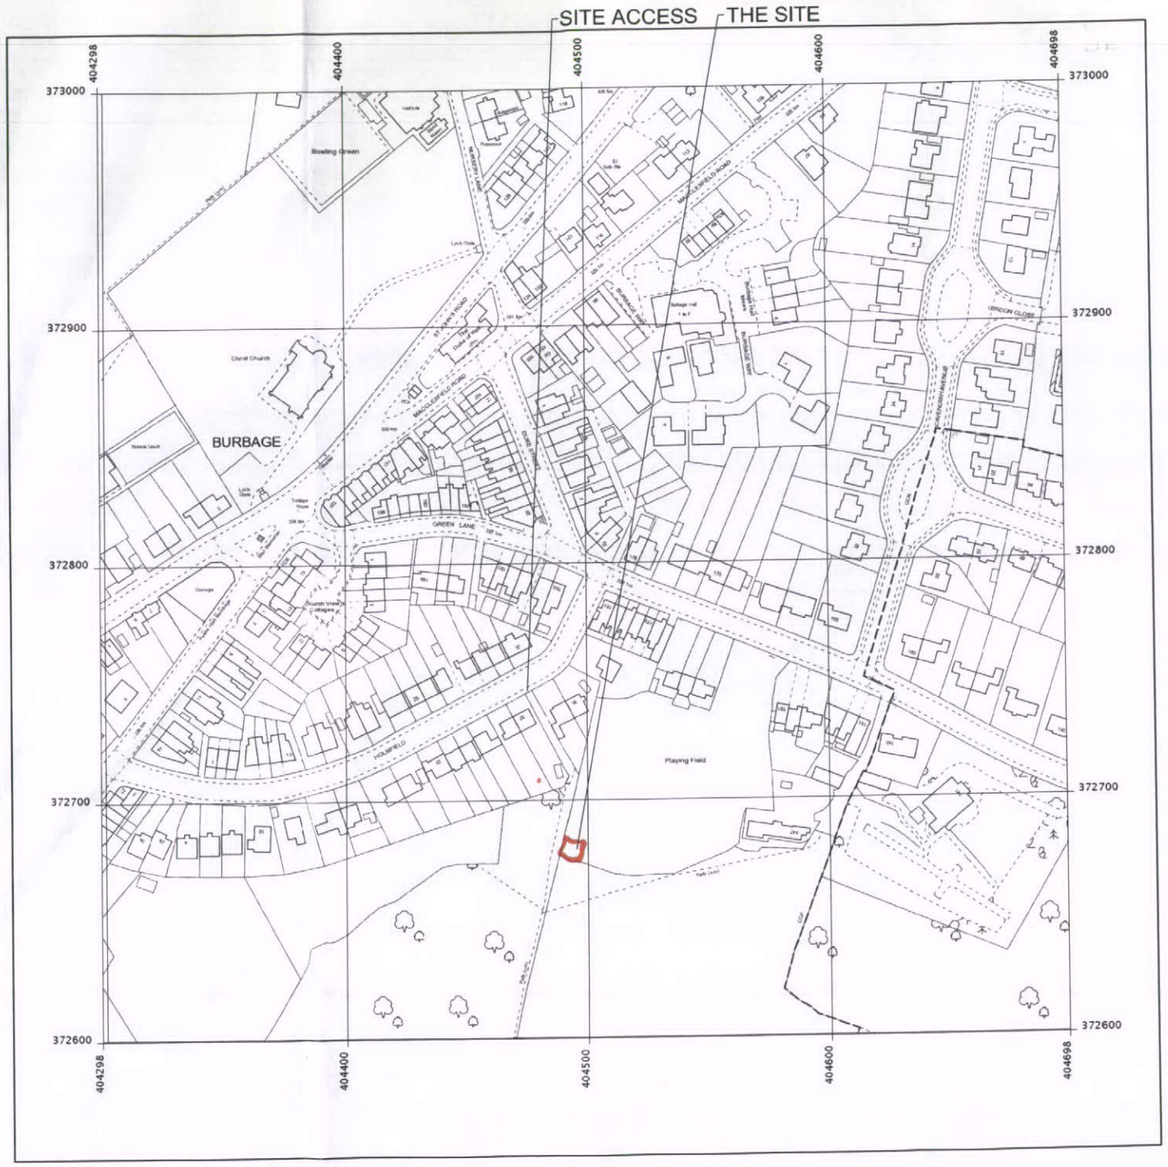

LOCATION PLAN
SCALE 1:2500

©2010 Arqiva
All rights reserved. No part of this publication may be reproduced, stored in a retrieval system or transmitted in any form or by any means (Electronic, Mechanical, Photocopying, Recording or otherwise), without the prior written consent of the Company.

N

NOTES

BASED UPON ORDNANCE SURVEY DIGITAL DATA WITH THE PERMISSION OF THE CONTROLLER OF HER MAJESTY'S STATIONARY OFFICE, © CROWN COPYRIGHT. LICENCE NO. 100044560

O.S. LANDRANGER MAP No. 119

07 AUG 2012

CONTRACTOR:- CAD SERVICES

CONSULTANT:- ARQIVA
CRAWLEY COURT
WINCHESTER
HAMPSHIRE
SO21 2QA

ENGINEER:-

DRAWING MANAGER:-

	PROJ No			
	PROJ No			
	PROJ No			
	PROJ No			
	PROJ No 123253			
1	INITIAL ISSUE	27/07/12	HF	JY
ISS	REVISION	DATE	DRN	APP

arqiva

Crawley Court, Winchester, Hampshire, SO21 2QA
Tel. 01962 823434, Fax. 01962 822378

SITE No 140106
BURBAGE
ARQIVA SITE
THE PLAYING FIELD, GREEN LANE
BURBAGE
DERBYSHIRE
SK17 9DG

NGR SK 04490 72670

OS GRID 404490 372670

TITLE
LOCATION PLAN

SCALE SEE DRAWING

DRAWN	SM	24/07/12
APPROVED	JY	26/07/12

DRG No. 140106-00-004-ML001 | Sheet 1 of 1 | Rev 1

A3