
HPK/2012/0467

©2010 Arqiva
All rights reserved. No part of this publication may be reproduced, stored in a retrieval system or transmitted in any form or by any means (Electronic, Mechanical, Photocopying, Recording or otherwise), without the prior written consent of the Company.

NOTES

08 AUG 2012

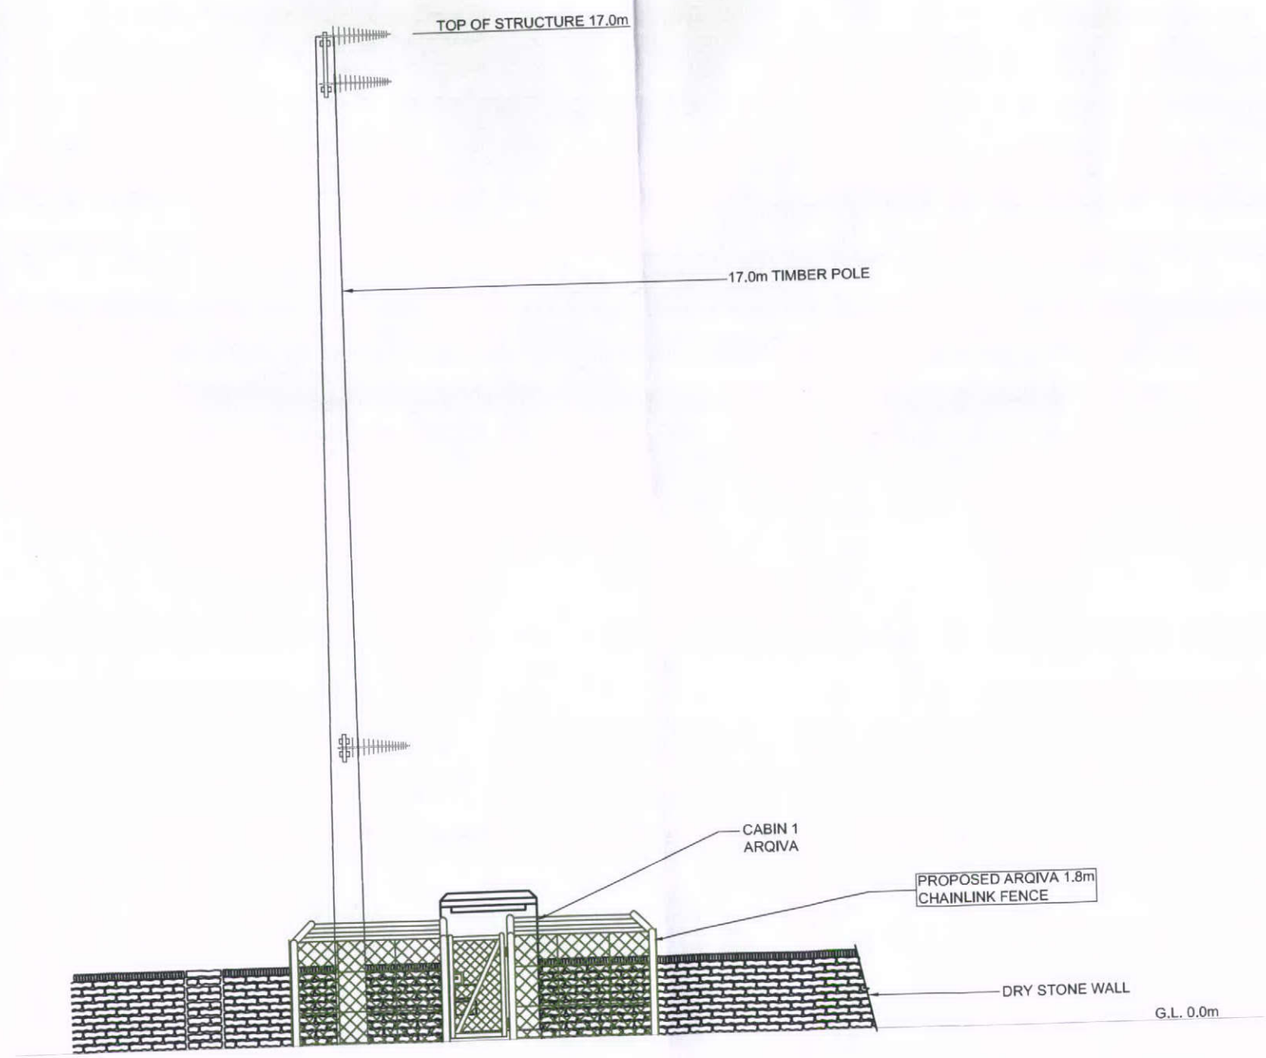

SOUTH EAST ELEVATION

CONTRACTOR:- CAD SERVICES

CONSULTANT:- ARQIVA
CRAWLEY COURT
WINCHESTER
HAMPSHIRE
SO21 2QA

ENGINEER:-

DRAWING MANAGER:-

ISS	REVISION	DATE	DRN	APP
	PROJ No			
	PROJ No			
	PROJ No			
2	PROJ No 123253 NEW APPLICATION	16/07/12	CLA	JY
1	PROJ No N/A NEW DRAWING	16/05/12	CLA	JJ

arqiva

Crawley Court, Winchester, Hampshire, SO21 2QA
Tel. 01962 823434, Fax. 01962 822378

SITE No 140106
BURBAGE
ARQIVA SITE
THE PLAYING FIELD, GREEN LANE
BURBAGE
DERBYSHIRE
SK17 9DG

NGR SK 04490 72670

OS GRID 404490 372670

TITLE
ELEVATION
PROPOSED
ARQIVA

SCALE 1:100

DRAWN	CLA	11/05/12
APPROVED	JY	13/07/12

DRG No. 140106-01-150-MD002 | Sheet 1 of 1 | Rev 2

FEINT DETAILS INDICATE LOCATIONS RESERVED FOR OTHER PROPOSALS WHICH MAY BE THE SUBJECT OF SEPARATE APPLICATIONS

A3