THIS DRAWING IS NOT TO BE COPIED OR REPRODUCED
WITHOUT THE PRIOR WRITTEN CONSENT OF PLANMART LTD.




EXISTING REAR ELEVATION




EXISTING SIDE ELEVATION




EXISTING FRONT ELEVATION

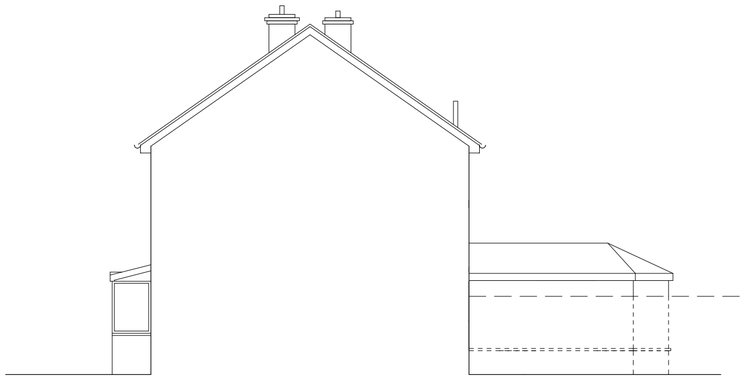


EXISTING SIDE ELEVATION

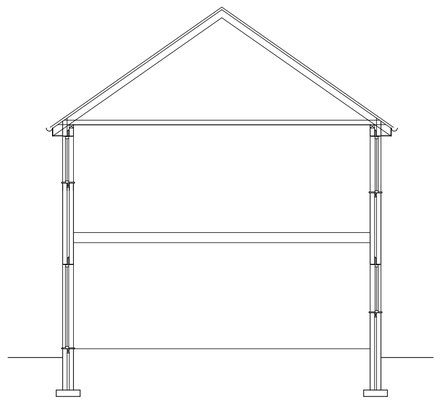

SECTION

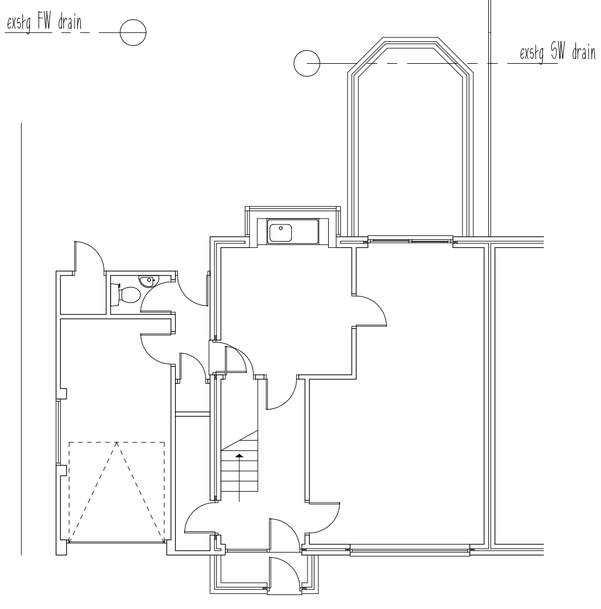

EXISTING GROUND FLOOR PLAN

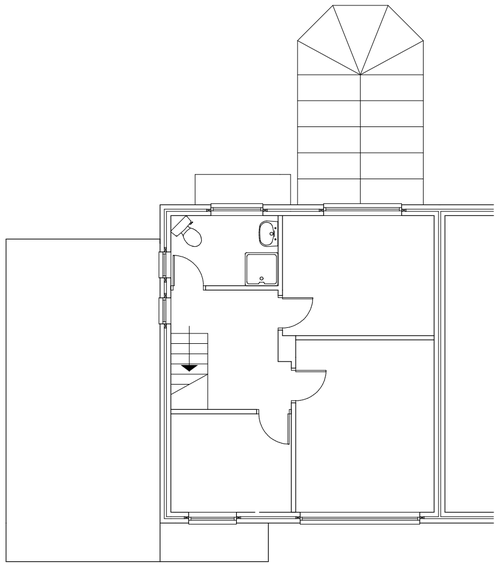

EXISTING FIRST FLOOR PLAN

PLANMART

Client:

Mr & Mrs Dugdale,
9 Littlebrook Close, Hadfield, Glossop. SK13 2AW

Project:

Proposed single storey rear extension and two storey side extension.

Title:

Existing plans, section and elevations.

Scale: 1:100 A2 sheet.	
Drawn: MH	Date: June 12
Project no.: 2446	Drawing no.: 2446-1

PLANMART LIMITED
53A High St. West, Glossop,
Derbyshire SK13 8AZ.
Tel: 01457 863153 E mail: planmart@btconnect.com