THIS DRAWING IS NOT TO BE COPIED OR REPRODUCED
WITHOUT THE PRIOR WRITTEN CONSENT OF PLANMART LTD.




PROPOSED REAR ELEVATION




PROPOSED SIDE ELEVATION




PROPOSED FRONT ELEVATION

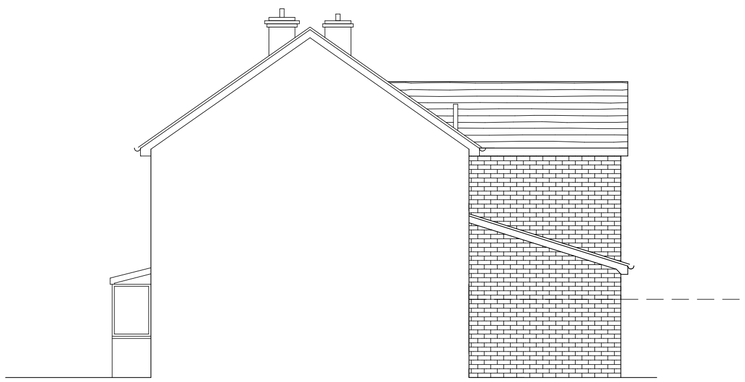


PROPOSED SIDE ELEVATION

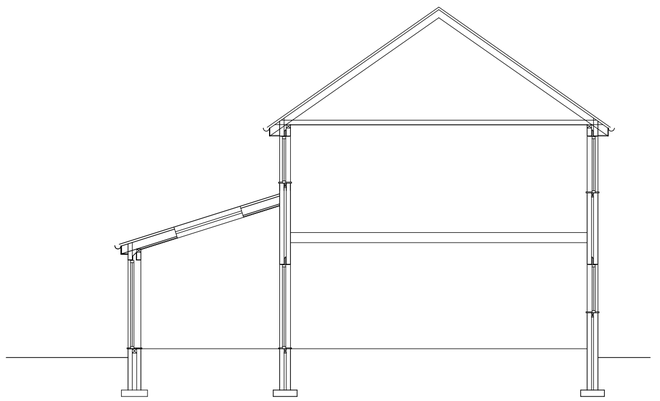

SECTION

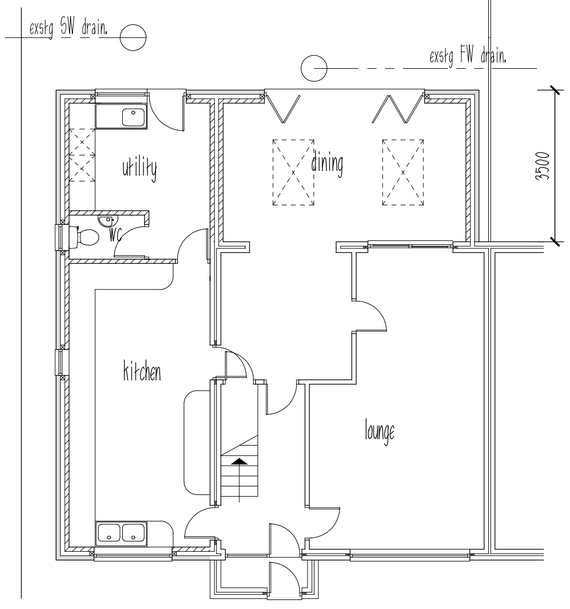

PROPOSED GROUND FLOOR PLAN

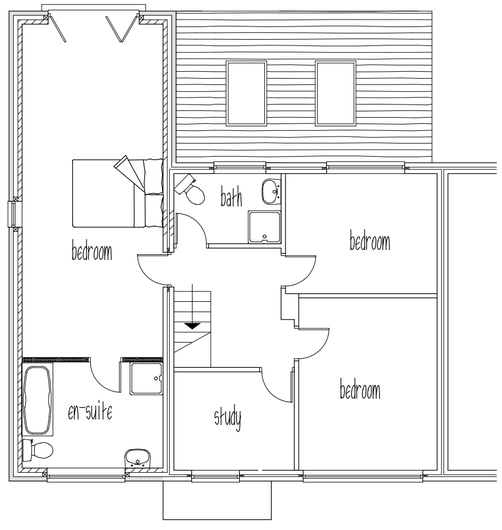

PROPOSED FIRST FLOOR PLAN

PLANMART

Client:

Mr & Mrs Dugdale,
9 Littlebrook Close, Hadfield, Glossop. SK13 2AW

Project:

Proposed single storey rear extension and two storey side extension.

Title:

Existing plans, section and elevations.

Scale: 1:100 A2 sheet.

Drawn:	Date:
MH	June 12
Project no.: 2446	Drawing no.: 2446-2

PLANMART LIMITED
53A High St. West, Glossop,
Derbyshire SK13 8AZ.
Tel: 01457 863153 E mail: planmart@btconnect.com