
HPK/2012/0485
10 AUG 2012




NORTH ELEVATION
TO PLATT ST



SOUTH ELEVATION

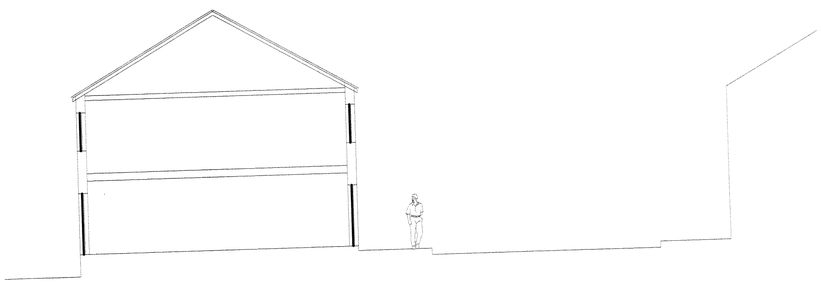

SECTION A A —

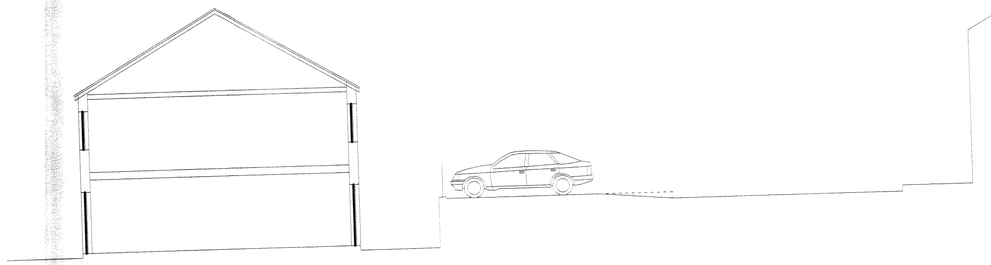

SECTION B B —

THIS DRAWING IS NOT TO BE COPIED OR REPRODUCED
WITHOUT THE PRIOR WRITTEN CONSENT OF PLANMART LTD.

PLANMART

Client:
Suffolk Life.

Project:
Proposed residential development of site at
Platt St, Padfield, Glossop. SK13 1EB.

Title:
Proposed sections and elevations.

Scale: 1:100 A1 sheet.

Drawn:	Date:
MH	Jan 2012
Project no.: 2399	Drawing no.: 2399-3.

PLANMART LIMITED
53A High St. West, Glossop,
Derbyshire SK13 8AZ.
Tel: 01457 863153 E mail: planmart@btconnect.com